SECTION	COUNTY	TOTAL SHEETS	SHEET NO.
01-00014-01-BT	MADISON	160	22
STA. 125+00	TO STA. 139+00		
PLAN AND PROFILE – SCHOOLHOUSE CONNECTOR			

97223

FINAL SURVEY	BY	DATE
SURVEYED		
PLOTTED		
NOTE BOOK		
TEMPLATE		
AREAS		
NO. ____ AREAS CHECKED		

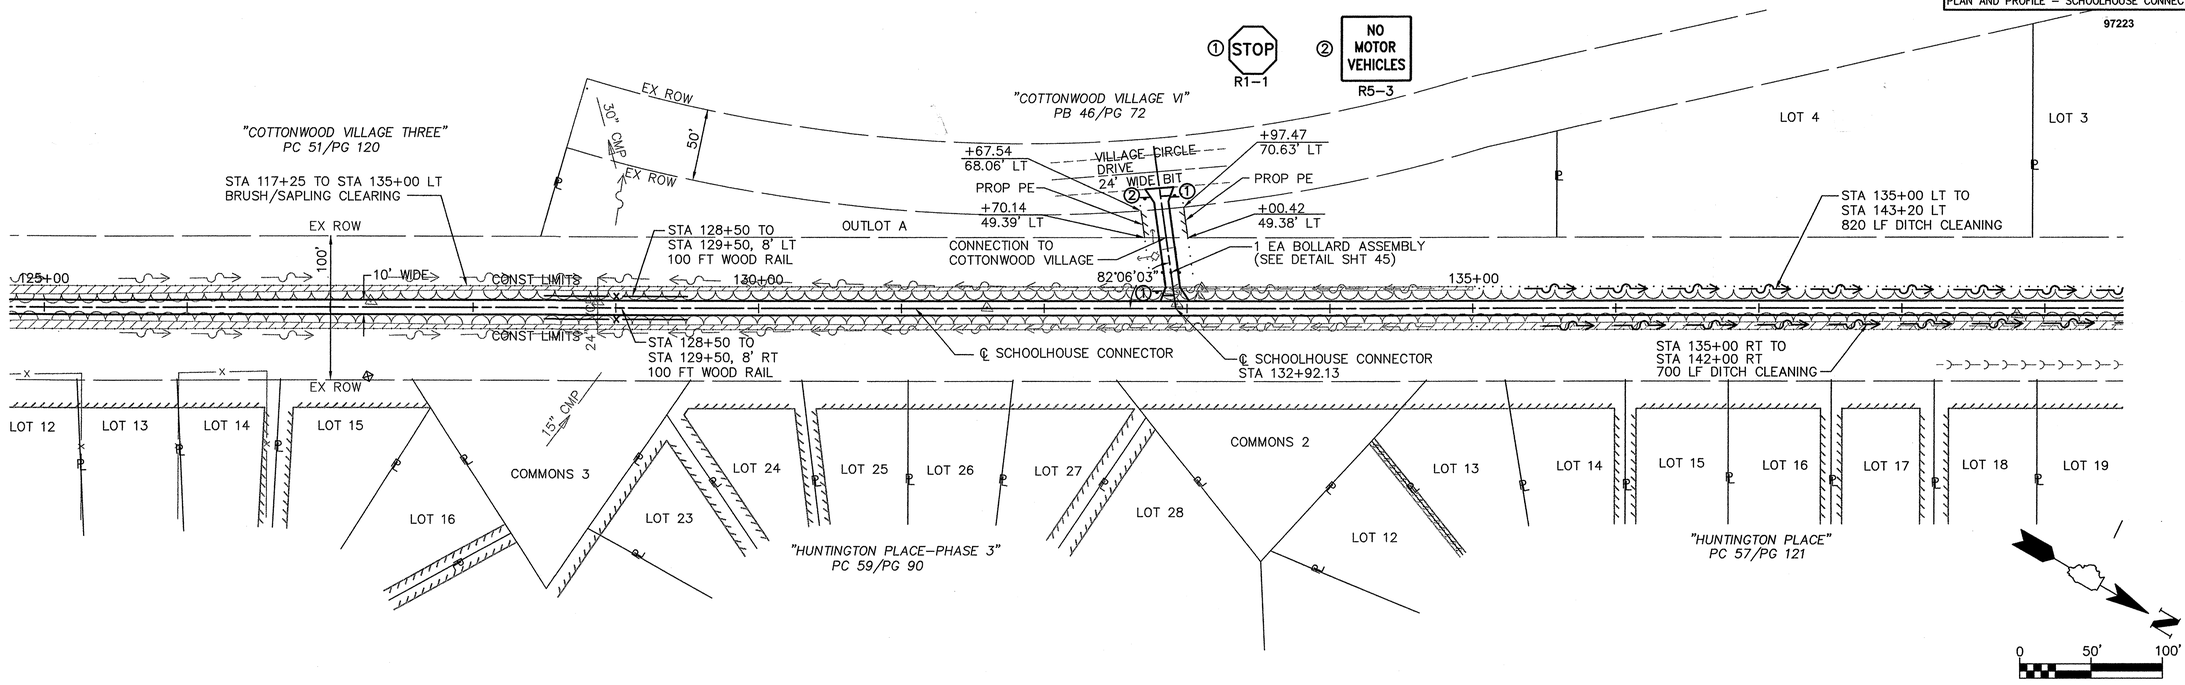

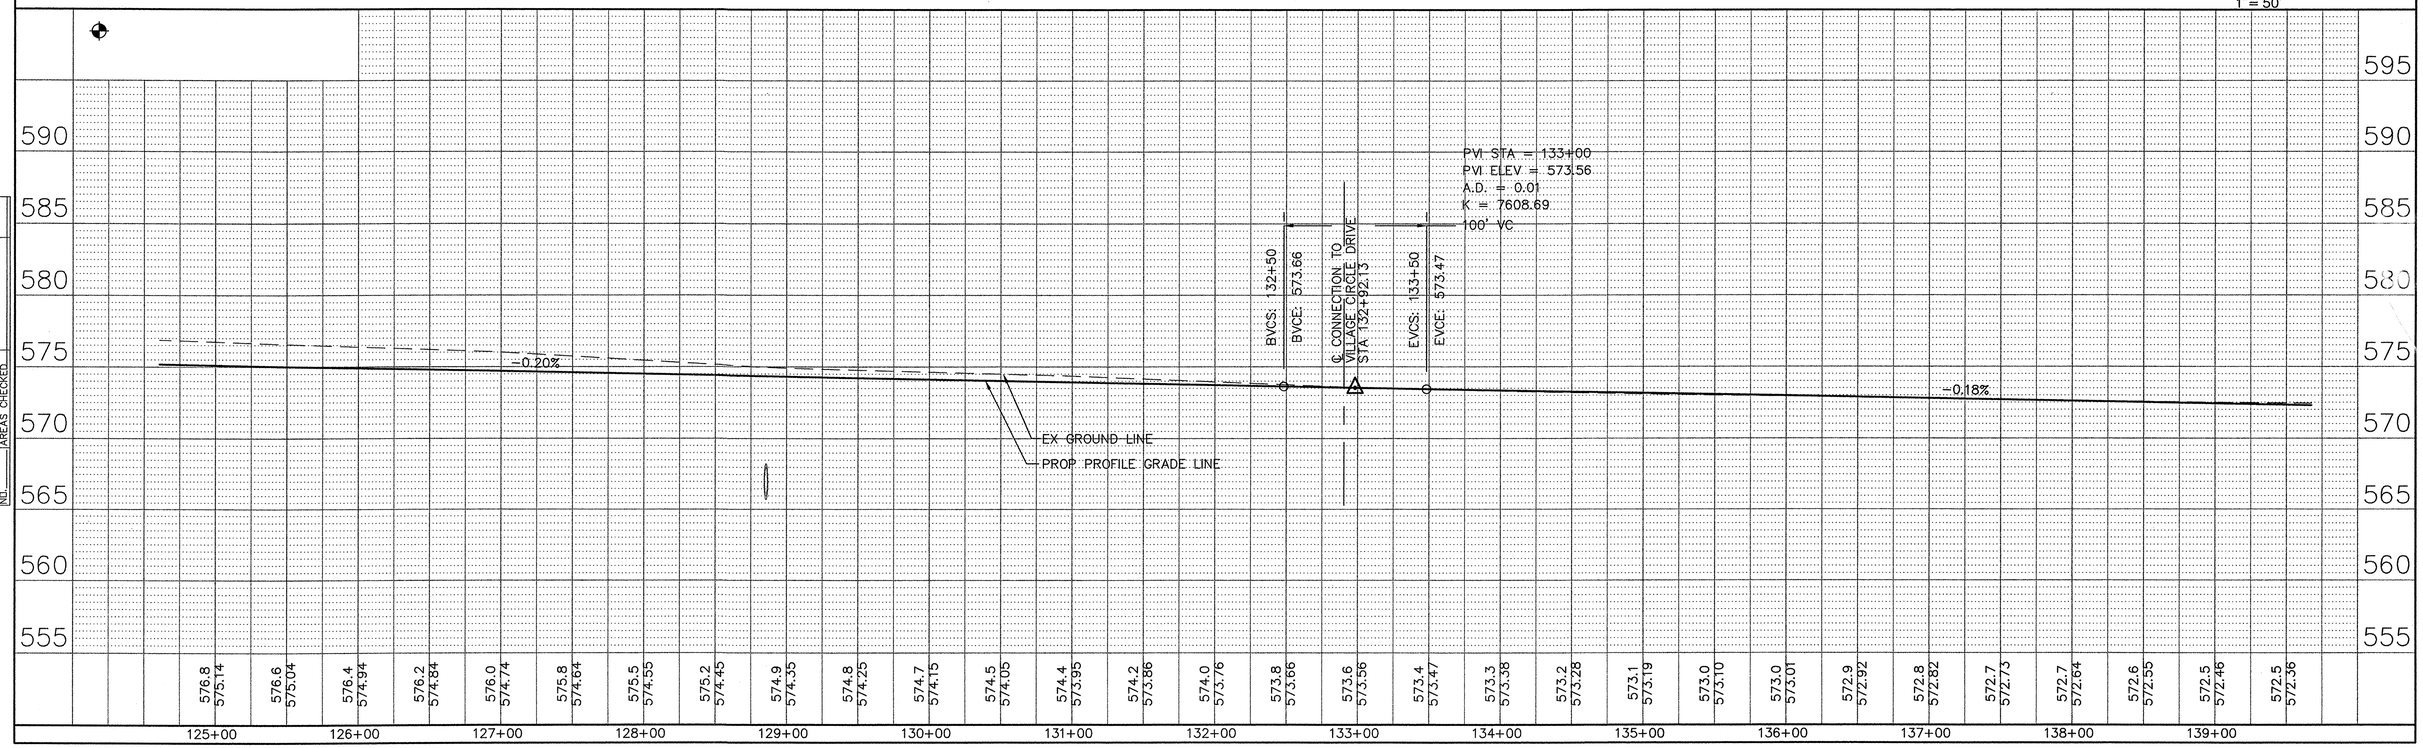

ORIGINAL SURVEY	BY	DATE
SURVEYED		
PLOTTED		
NOTE BOOK		
TEMPLATE		
AREAS		
NO. ____ AREAS CHECKED		

H:\P\210140\dwg\140pp00.dwg, 12/13/2003 01:55:22 PM

SCHOOLHOUSE CONNECTOR
STA 125+00 TO STA 139+00