SECTION	COUNTY	TOTAL SHEETS	SHEET NO.
01-00014-01-BT	MADISON	160	23
STA. 139+00	TO STA. 153+00		
PLAN AND PROFILE - SCHOOLHOUSE CONNECTOR			
97223			

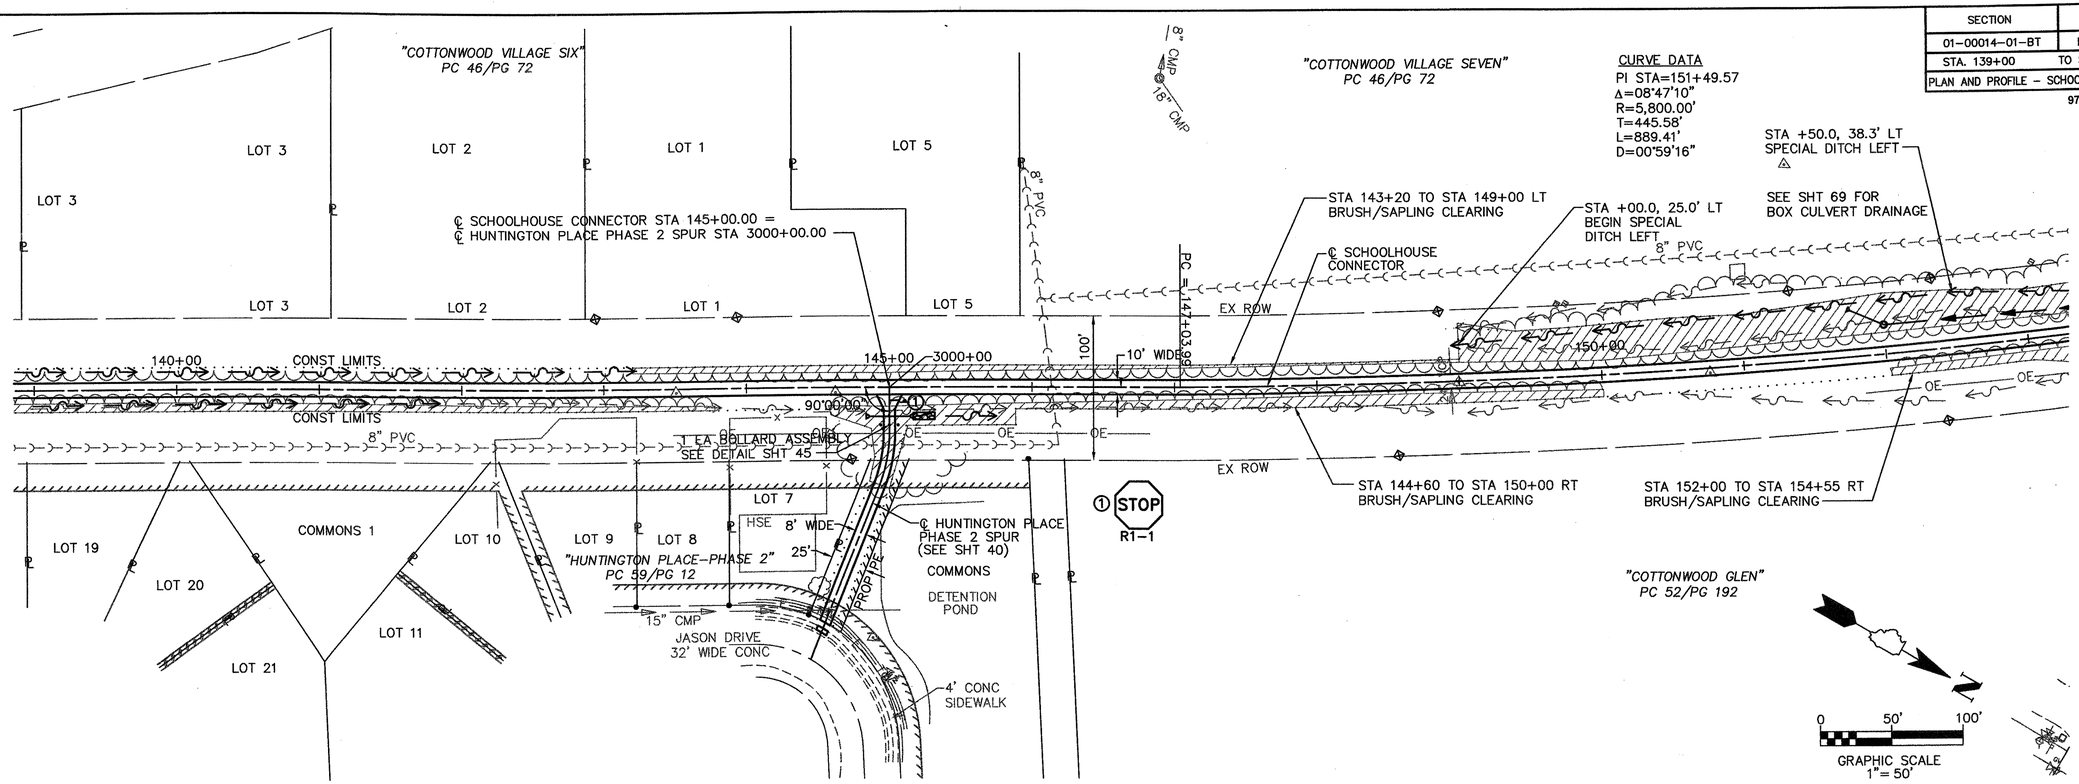

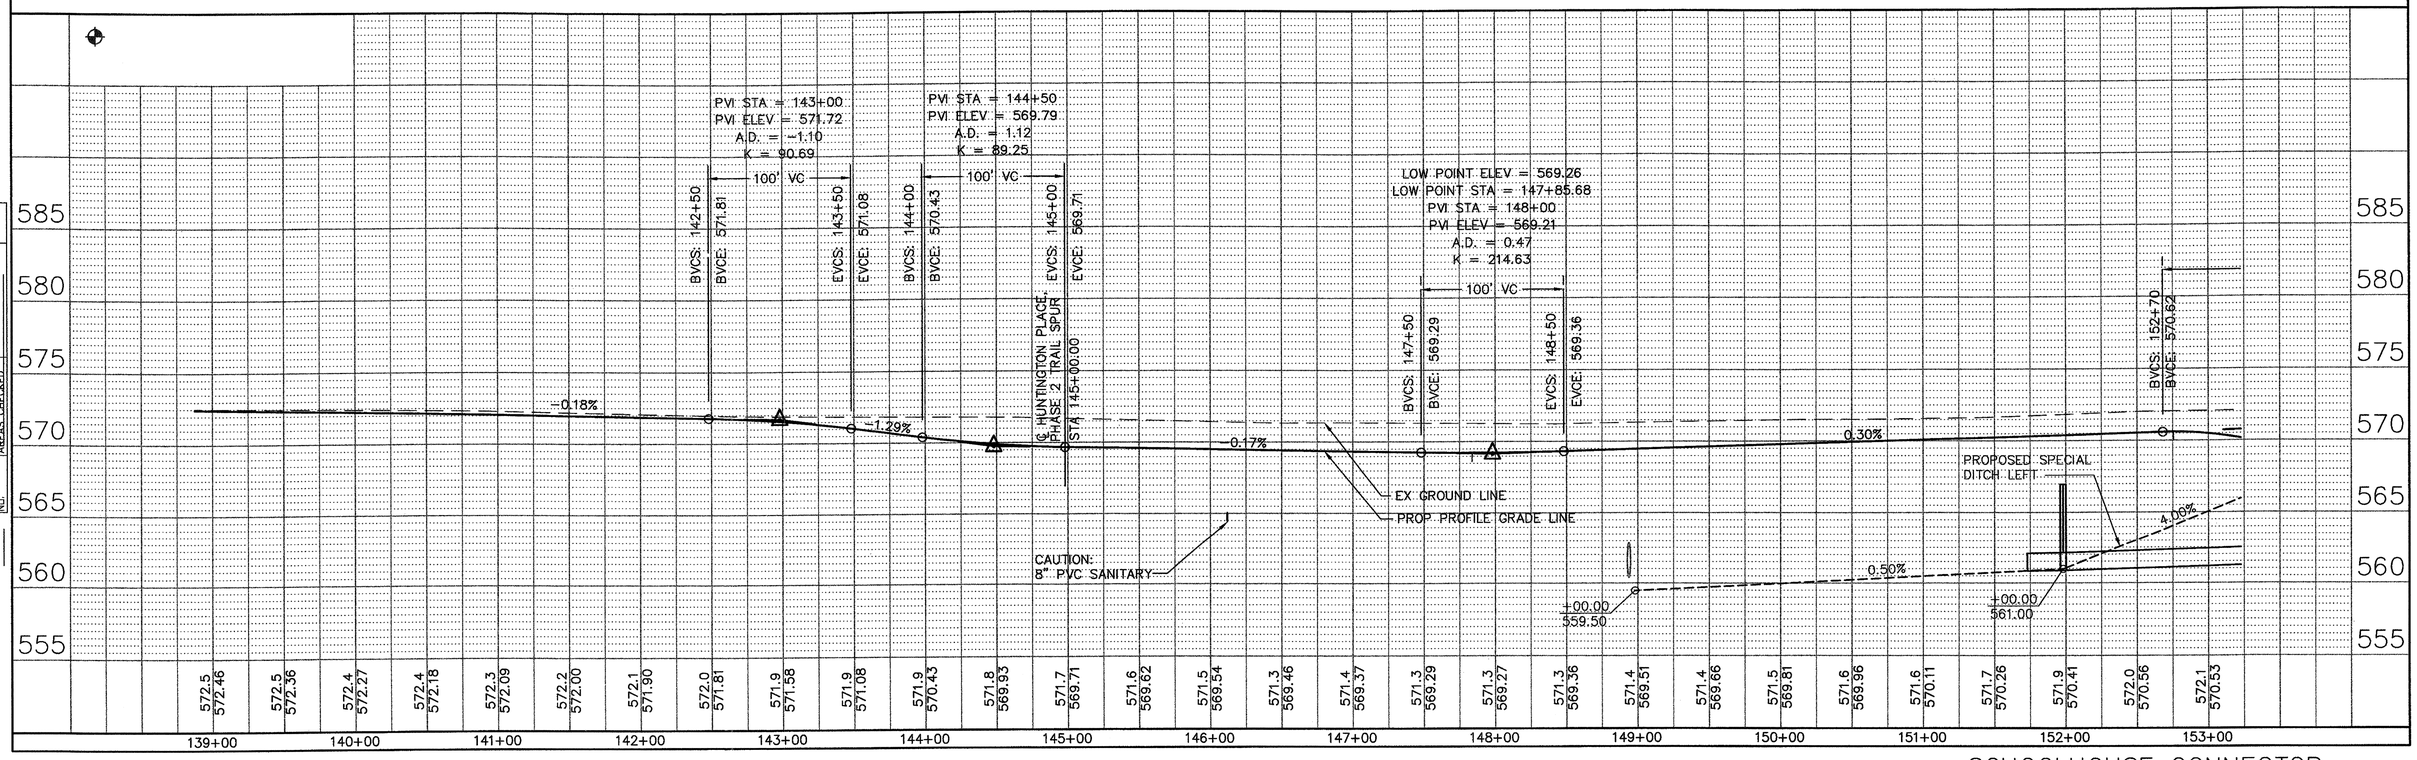

SCHOOLHOUSE CONNECTOR
STA 139+00 TO STA 153+00

FINAL SURVEY	BY	DATE
SURVEYED		
PLOTTED		
TEMPLATE		
AREAS		
AREAS CHECKED		
NOTE BOOK		
NO.		

ORIGINAL SURVEY	BY	DATE
SURVEYED		
PLOTTED		
TEMPLATE		
AREAS		
AREAS CHECKED		
NOTE BOOK		
NO.		

H:\P21040\dwg\140pp00.dwg, 12/04/2003 04:57:05 PM