SECTION	COUNTY	TOTAL SHEETS	SHEET NO.
01-00014-01-BT	MADISON	160	25
STA. 168+00	TO STA. 181+00		
PLAN AND PROFILE - SCHOOLHOUSE CONNECTOR			

97223

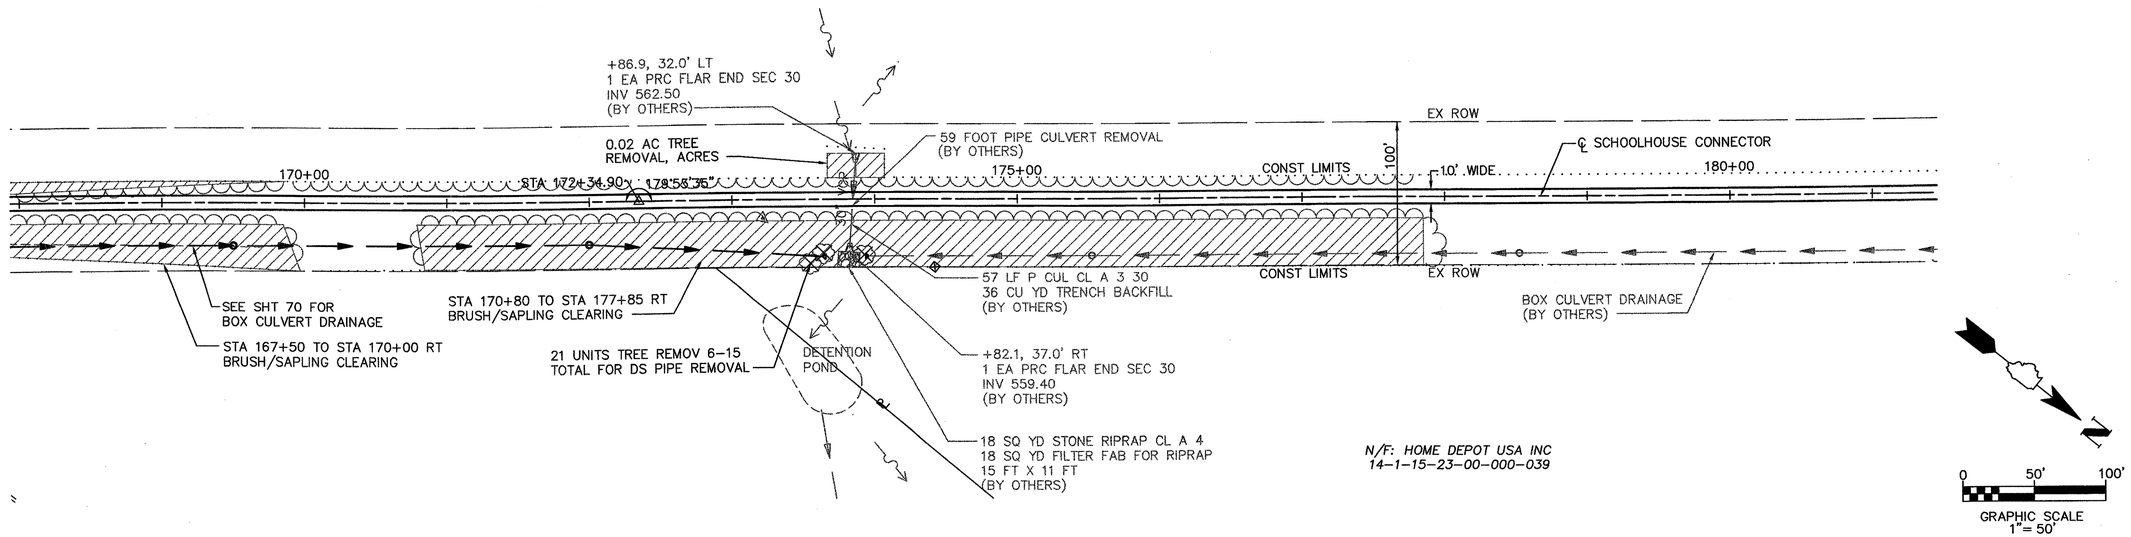

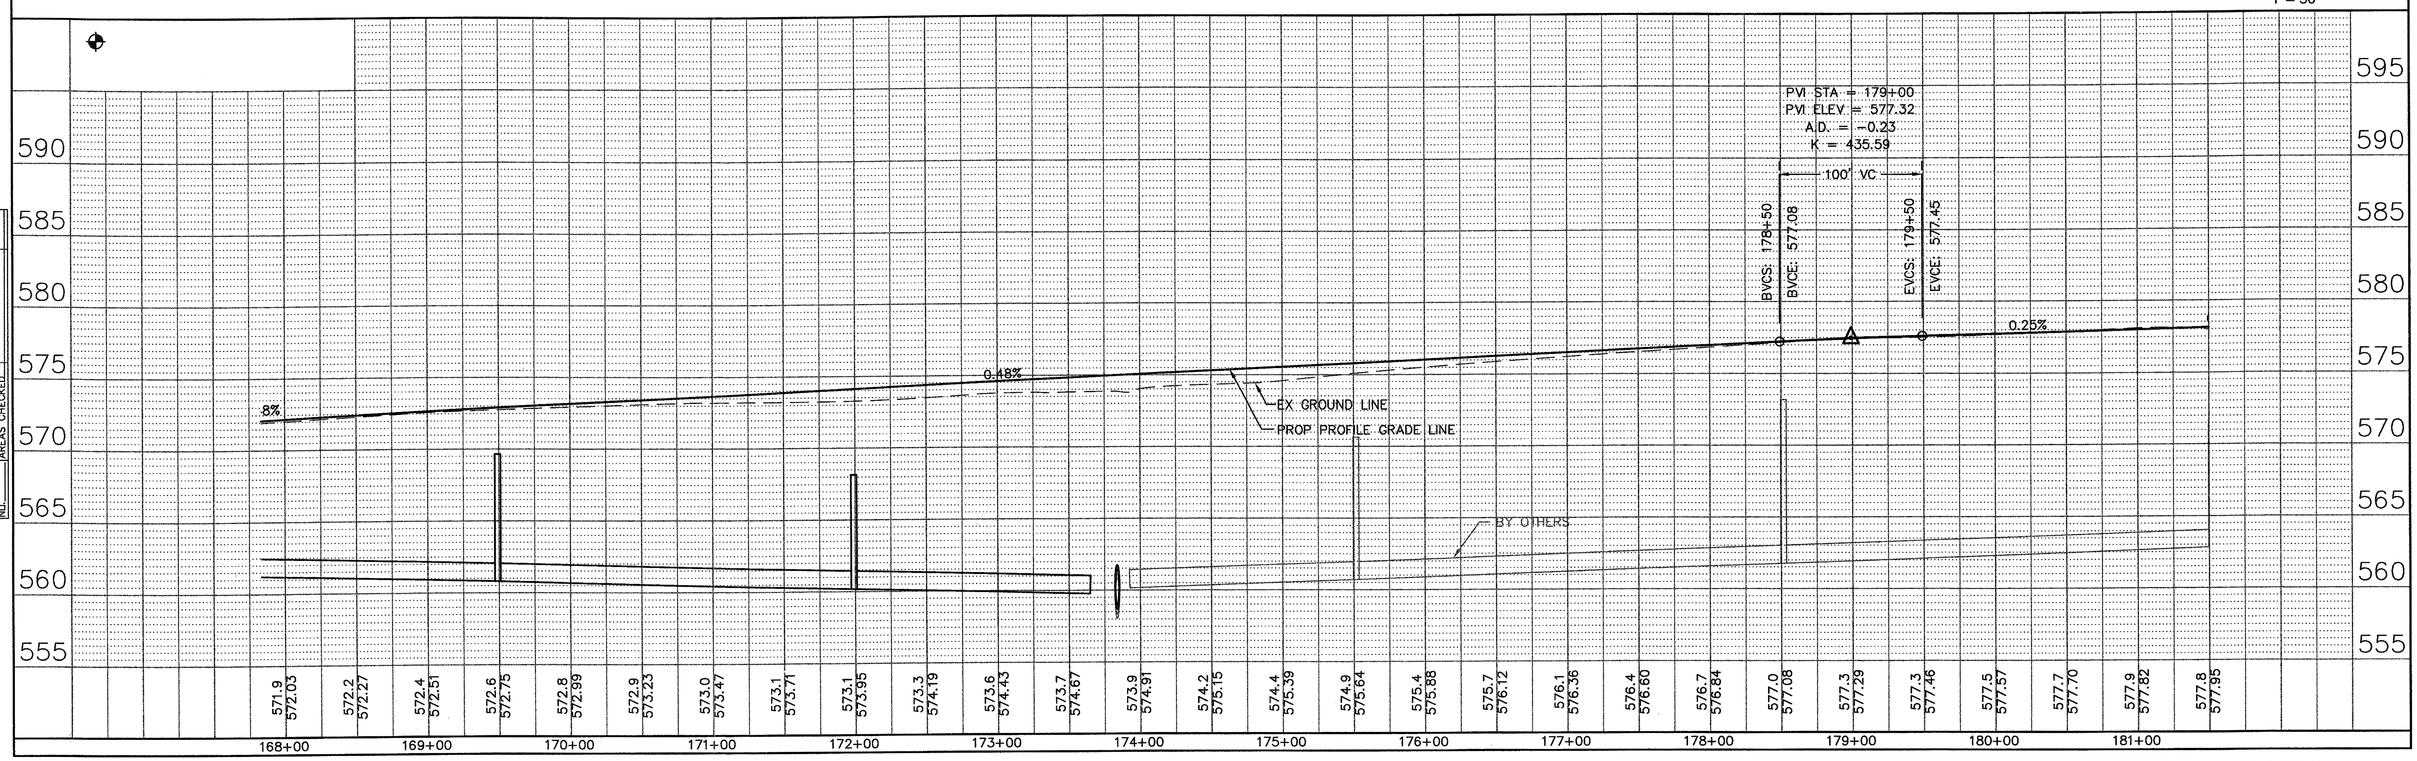

SCHOOLHOUSE CONNECTOR
STA 168+00 TO STA 181+00

FINAL SURVEY	BY	DATE
SURVEYED		
PLOTTED		
TEMPLATE		
AREAS		
AREAS CHECKED		
NOTE BOOK		
NO.		

ORIGINAL SURVEY	BY	DATE
SURVEYED		
PLOTTED		
TEMPLATE		
AREAS		
AREAS CHECKED		
NOTE BOOK		
NO.		

H:\P210401\dwg\140pp00.dwg, 12/04/2003 04:58:30 PM