SECTION	COUNTY	TOTAL SHEETS	SHEET NO.
01-00014-01-BT	MADISON	160	26
STA. 181+00	TO STA. 197+00		
PLAN AND PROFILE – SCHOOLHOUSE CONNECTOR			

97223

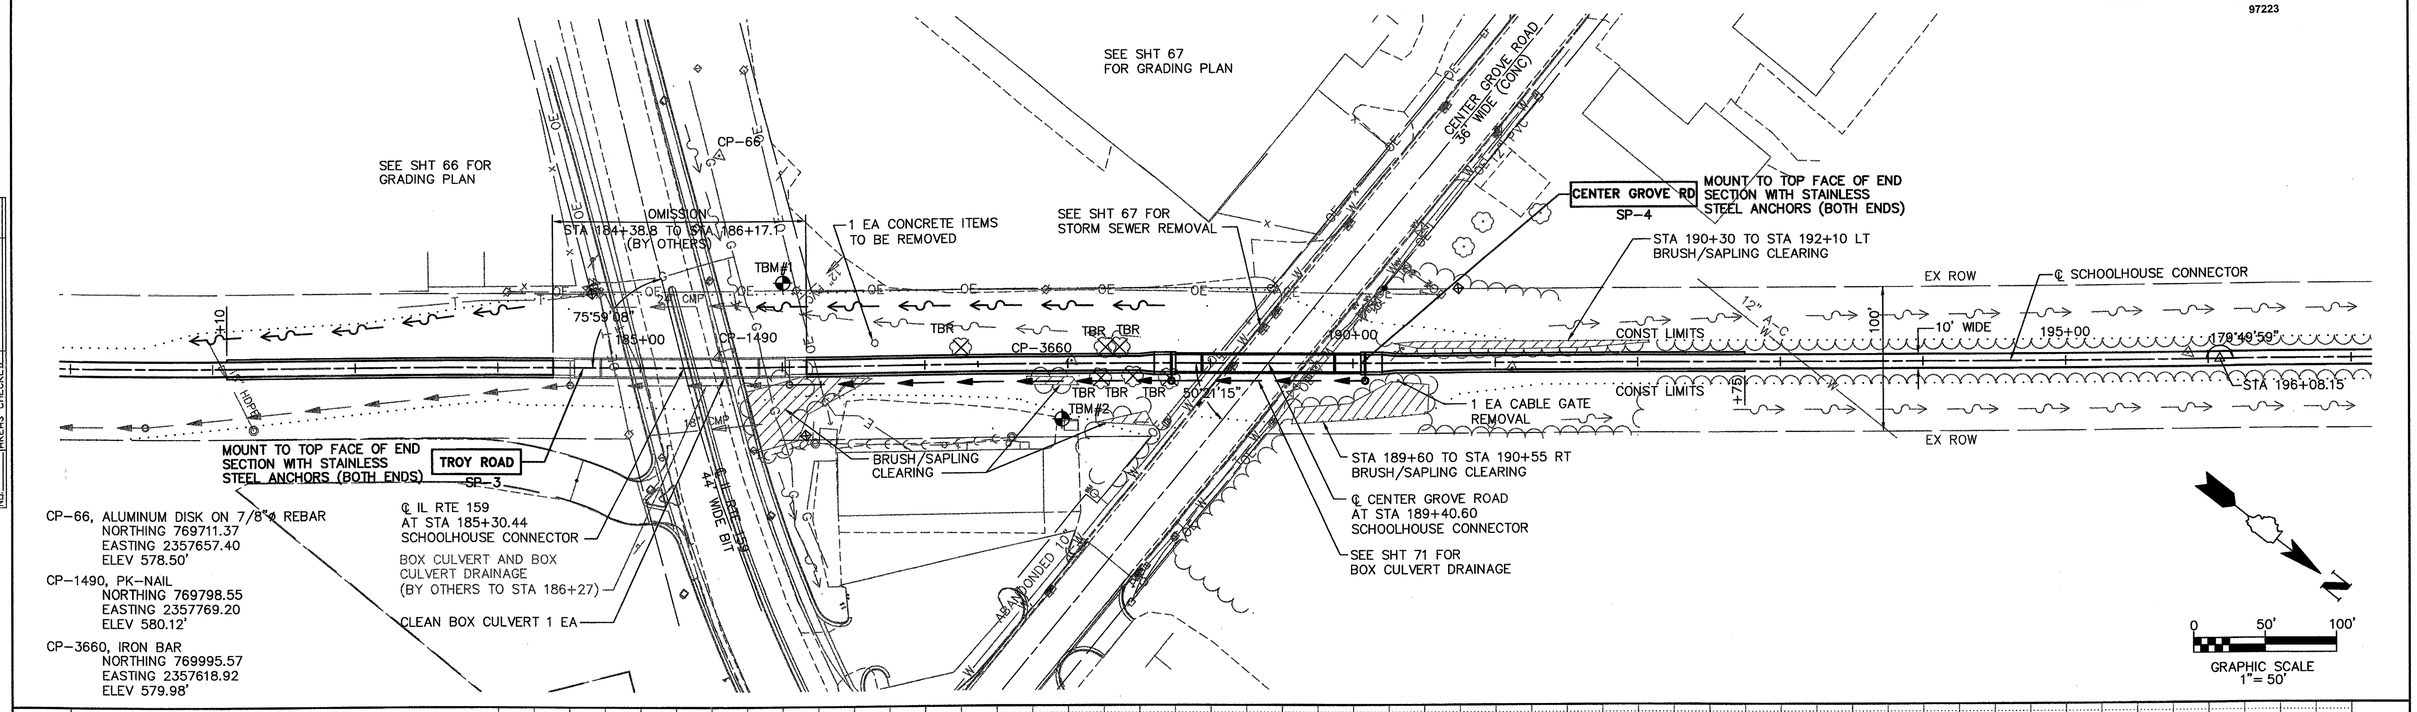

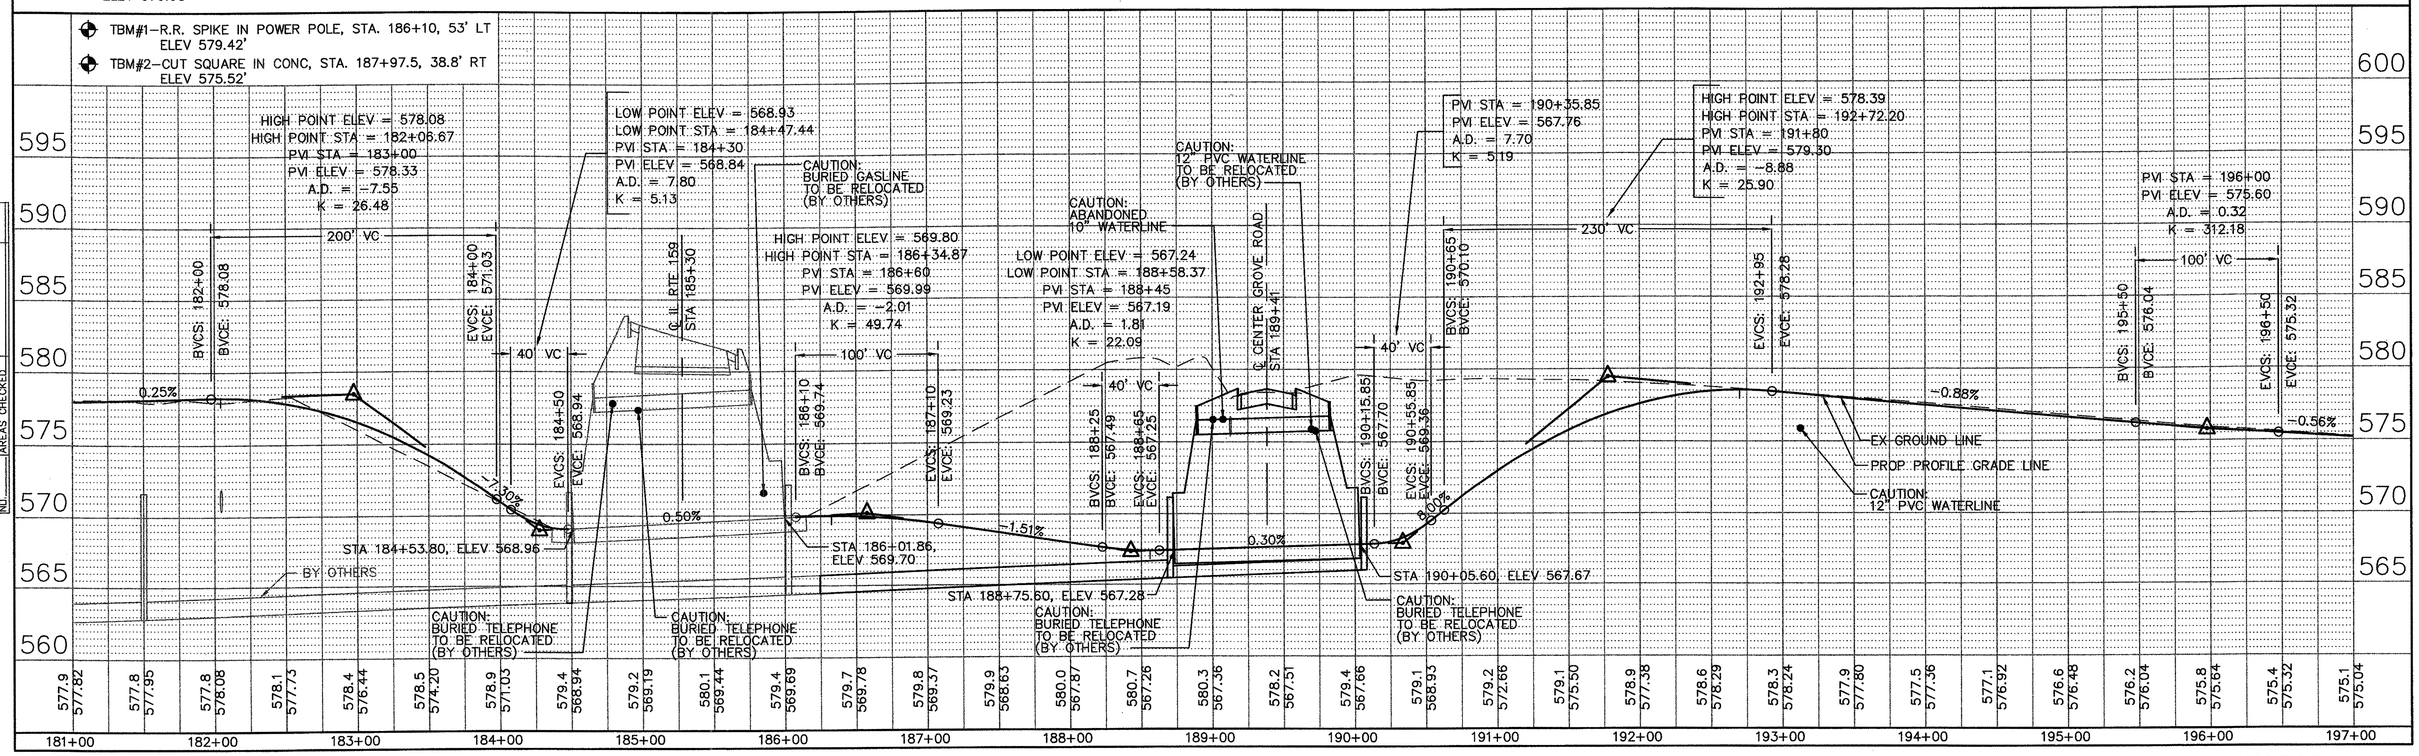

SCHOOLHOUSE CONNECTOR
STA 181+00 TO STA 197+00

FINAL SURVEY | SURVEYED | PLOTTED | TEMPLATE | AREAS | AREAS CHECKED | NOTE BOOK | NO. | BY | DATE

ORIGINAL SURVEY | SURVEYED | PLOTTED | TEMPLATE | AREAS | AREAS CHECKED | NOTE BOOK | NO. | BY | DATE

H:\PR21040\dwg\140pp00.dwg, 12/04/2003 05:00:18 PM