SECTION	COUNTY	TOTAL SHEETS	SHEET NO.
01-00014-01-BT	MADISON	160	28
STA. 213+00	TO STA. 229+00		
PLAN AND PROFILE – SCHOOLHOUSE CONNECTOR			

97223

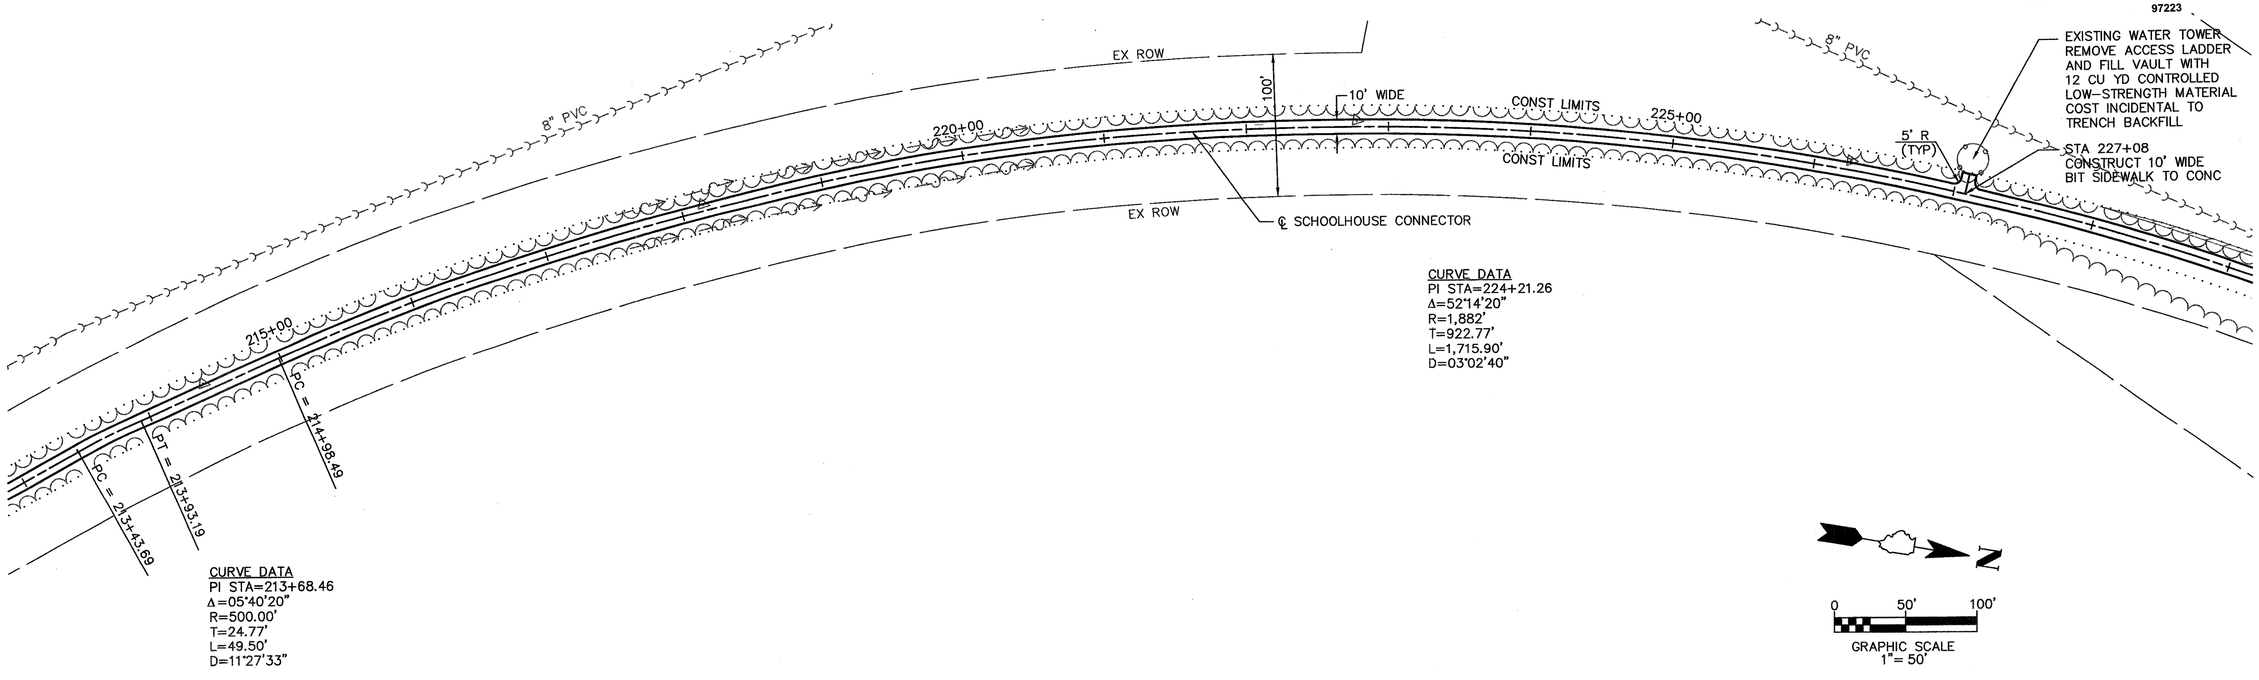

CURVE DATA
PI STA=224+21.26
Δ=52°14'20"
R=1,882'
T=922.77'
L=1,715.90'
D=03°02'40"

CURVE DATA
PI STA=213+68.46
Δ=05°40'20"
R=500.00'
T=24.77'
L=49.50'
D=11°27'33"

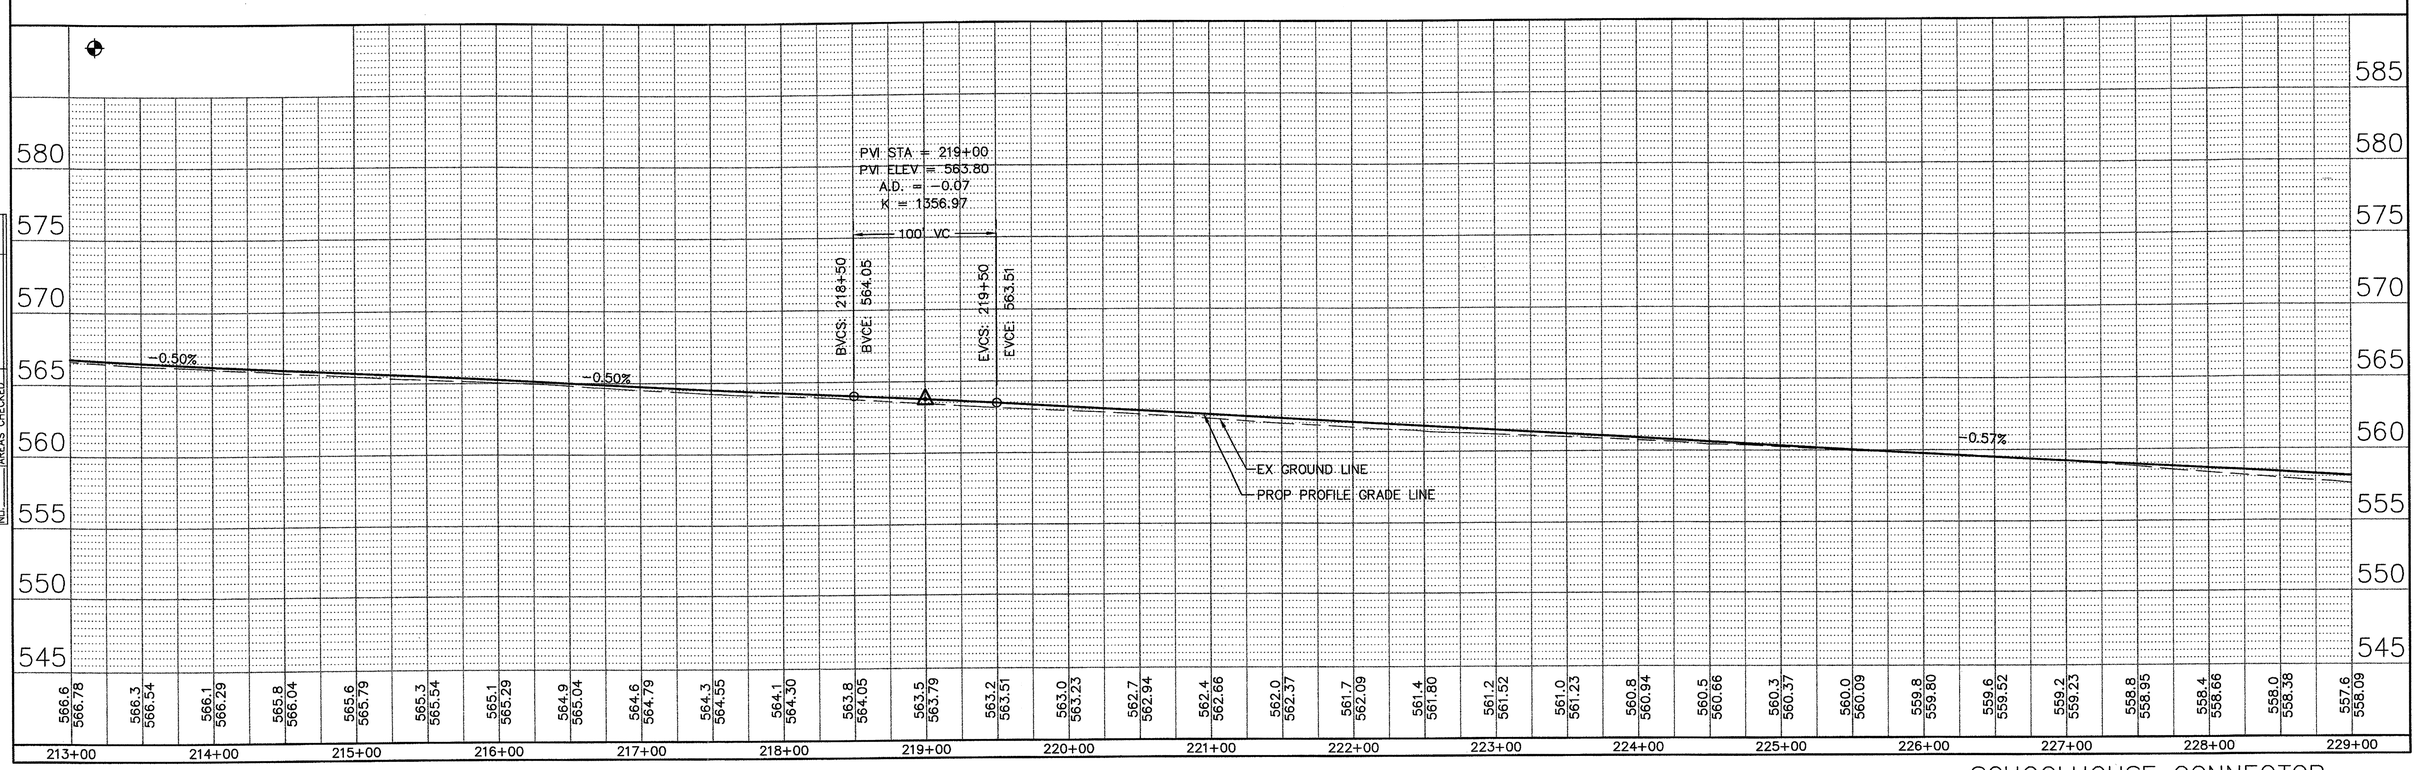

SCHOOLHOUSE CONNECTOR
STA 213+00 TO STA 229+00

FINAL SURVEY	BY	DATE
SURVEYED		
PLOTTED		
NOTE BOOK TEMPLATE		
AREAS		
NO. AREAS CHECKED		

ORIGINAL SURVEY	BY	DATE
SURVEYED		
PLOTTED		
NOTE BOOK TEMPLATE		
AREAS		
NO. AREAS CHECKED		

H:\P21040\dwg\140pp00.dwg, 12/04/2003 05:01:29 PM