SECTION	COUNTY	TOTAL SHEETS	SHEET NO.
01-00014-01-BT	MADISON	160	29
STA. 230+00	TO STA. 245+00		
PLAN AND PROFILE - SCHOOLHOUSE CONNECTOR			

97223

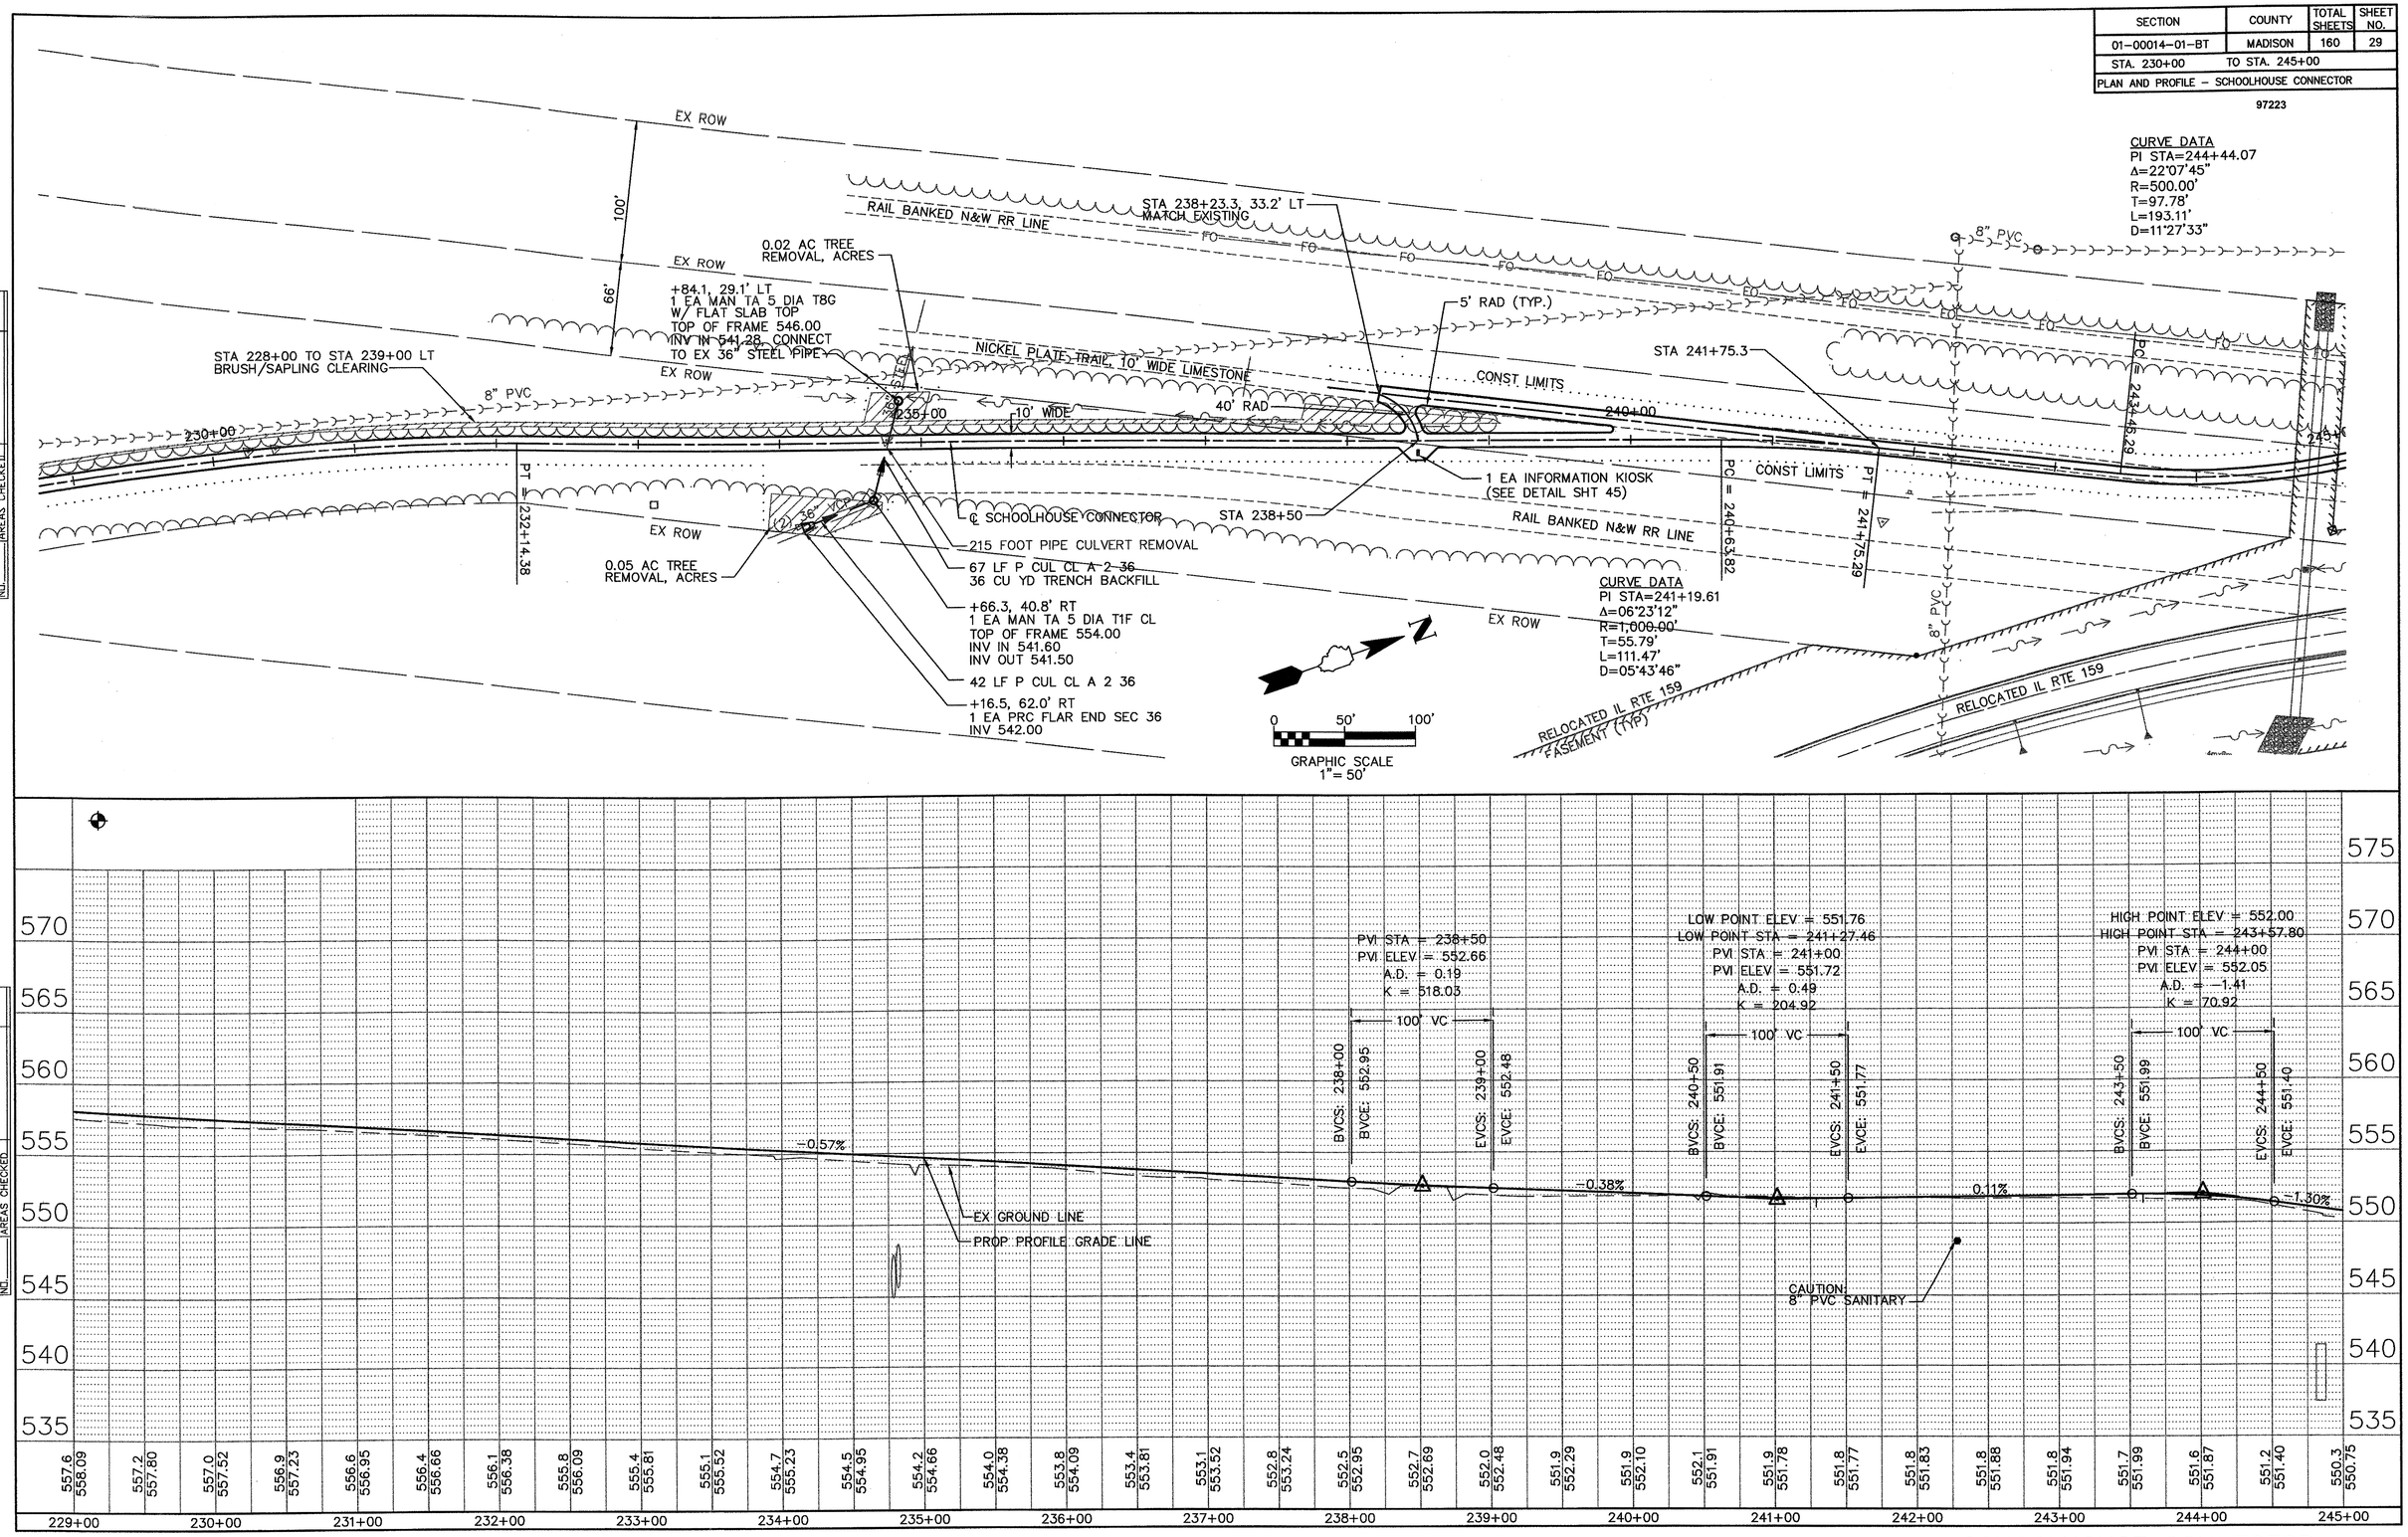

FINAL SURVEY	BY	DATE
SURVEYED		
PLOTTED		
TEMPLATE		
AREAS		
AREAS CHECKED		
NOTE BOOK		
NO.		

ORIGINAL SURVEY	BY	DATE
SURVEYED		
PLOTTED		
TEMPLATE		
AREAS		
AREAS CHECKED		
NOTE BOOK		
NO.		

H:\P21040\dwg\140pp00.dwg, 12/04/2023 05:02:08 PM

SCHOOLHOUSE CONNECTOR
STA 229+00 TO STA 245+00