SECTION	COUNTY	TOTAL SHEETS	SHEET NO.
01-00014-01-BT	MADISON	160	30
STA. 245+00	TO STA. 260+00		
PLAN AND PROFILE - SCHOOLHOUSE CONNECTOR			

97223

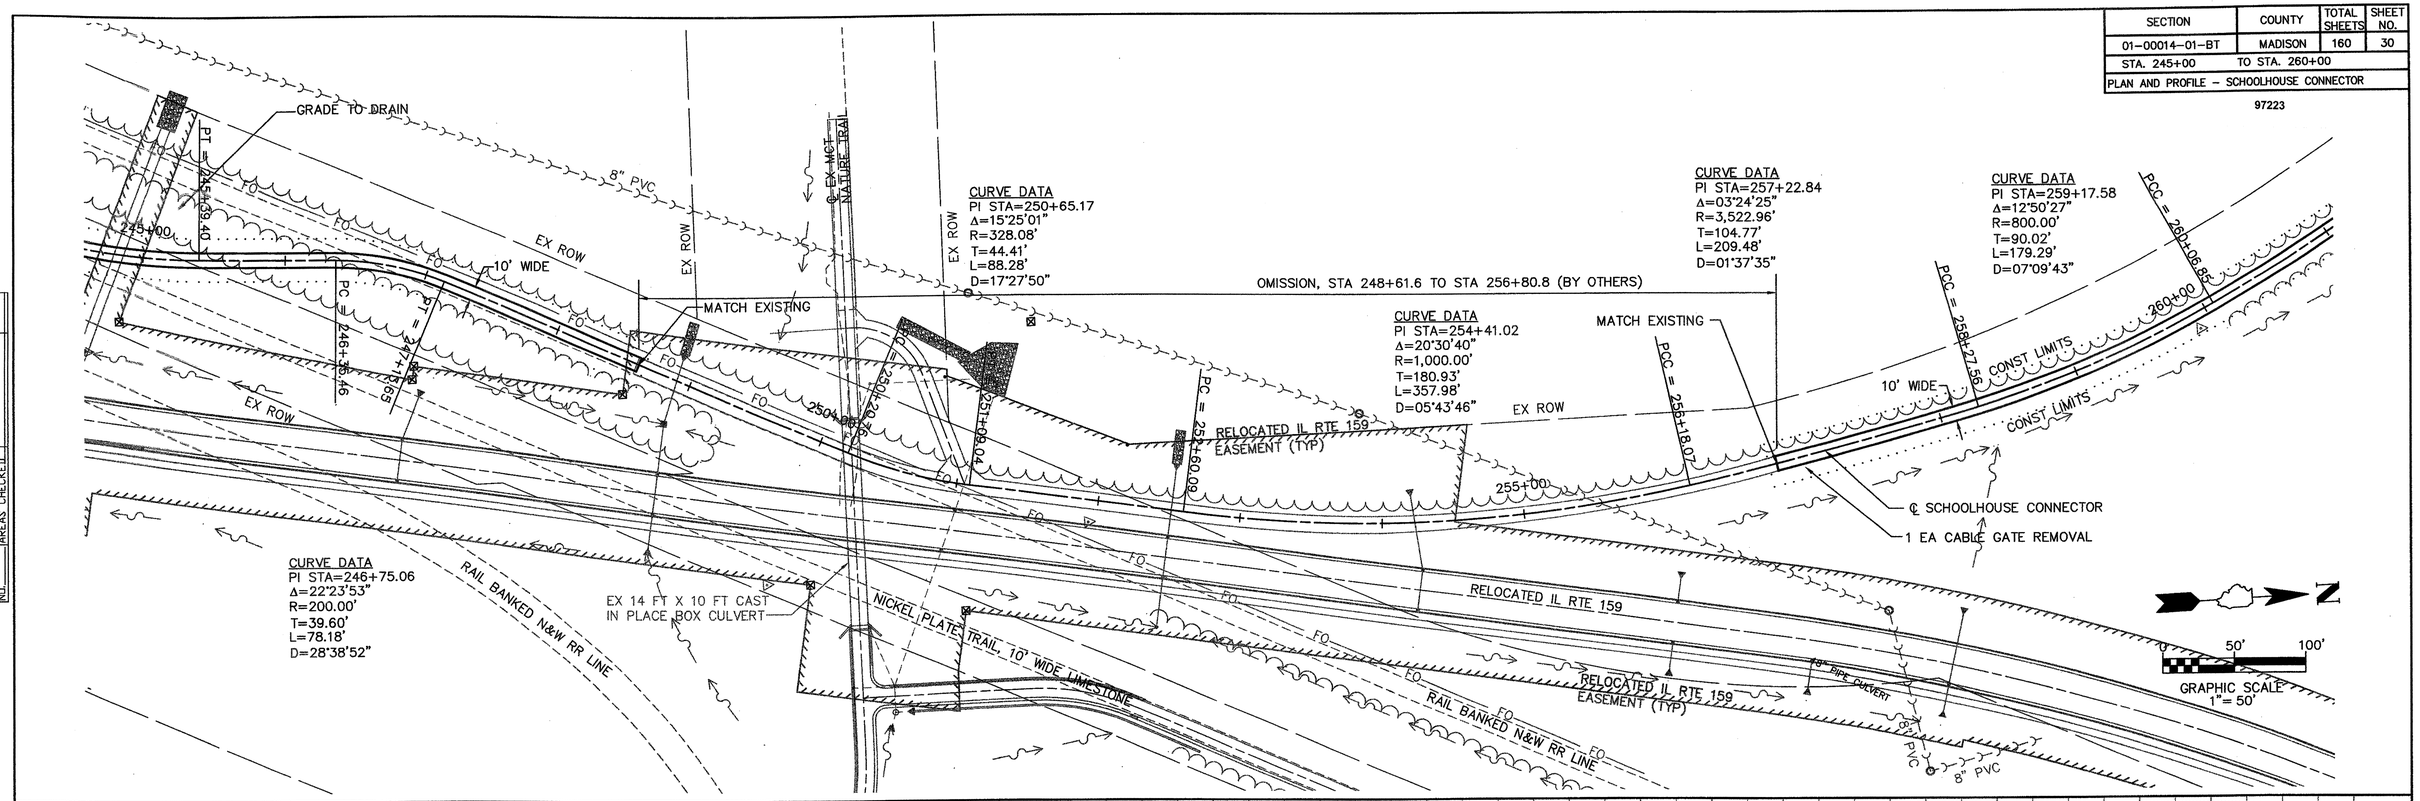

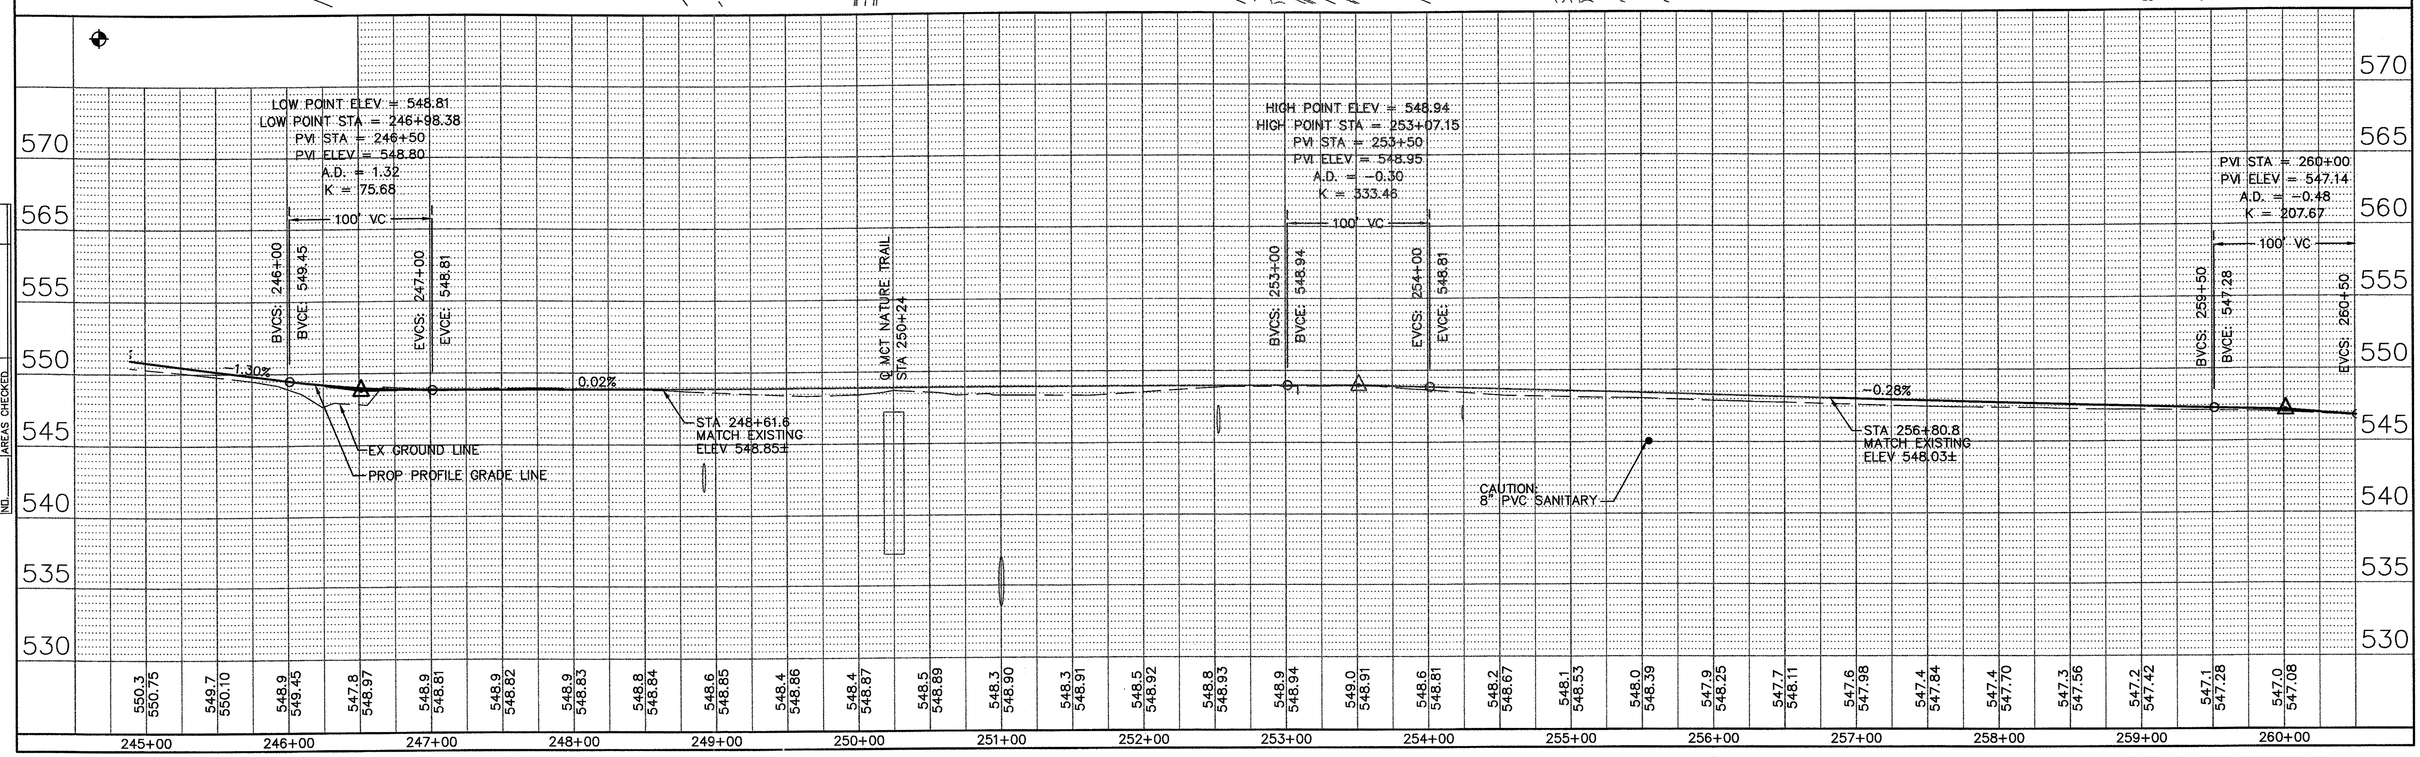

FINAL SURVEY	BY	DATE
SURVEYED		
PLOTTED		
TEMPLATE		
AREAS		
AREAS CHECKED		

NOTE BOOK NO.

ORIGINAL SURVEY	BY	DATE
SURVEYED		
PLOTTED		
TEMPLATE		
AREAS		
AREAS CHECKED		

NOTE BOOK NO.

H:\P42104\dwg\140pp00.dwg, 12/04/2003 05:28:37 PM

SCHOOLHOUSE CONNECTOR
STA 245+00 TO STA 260+00