SECTION	COUNTY	TOTAL SHEETS	SHEET NO.
01-00014-01-BT	MADISON	160	31
STA. 260+00	TO STA. 275+00		
PLAN AND PROFILE - SCHOOLHOUSE CONNECTOR			

97223

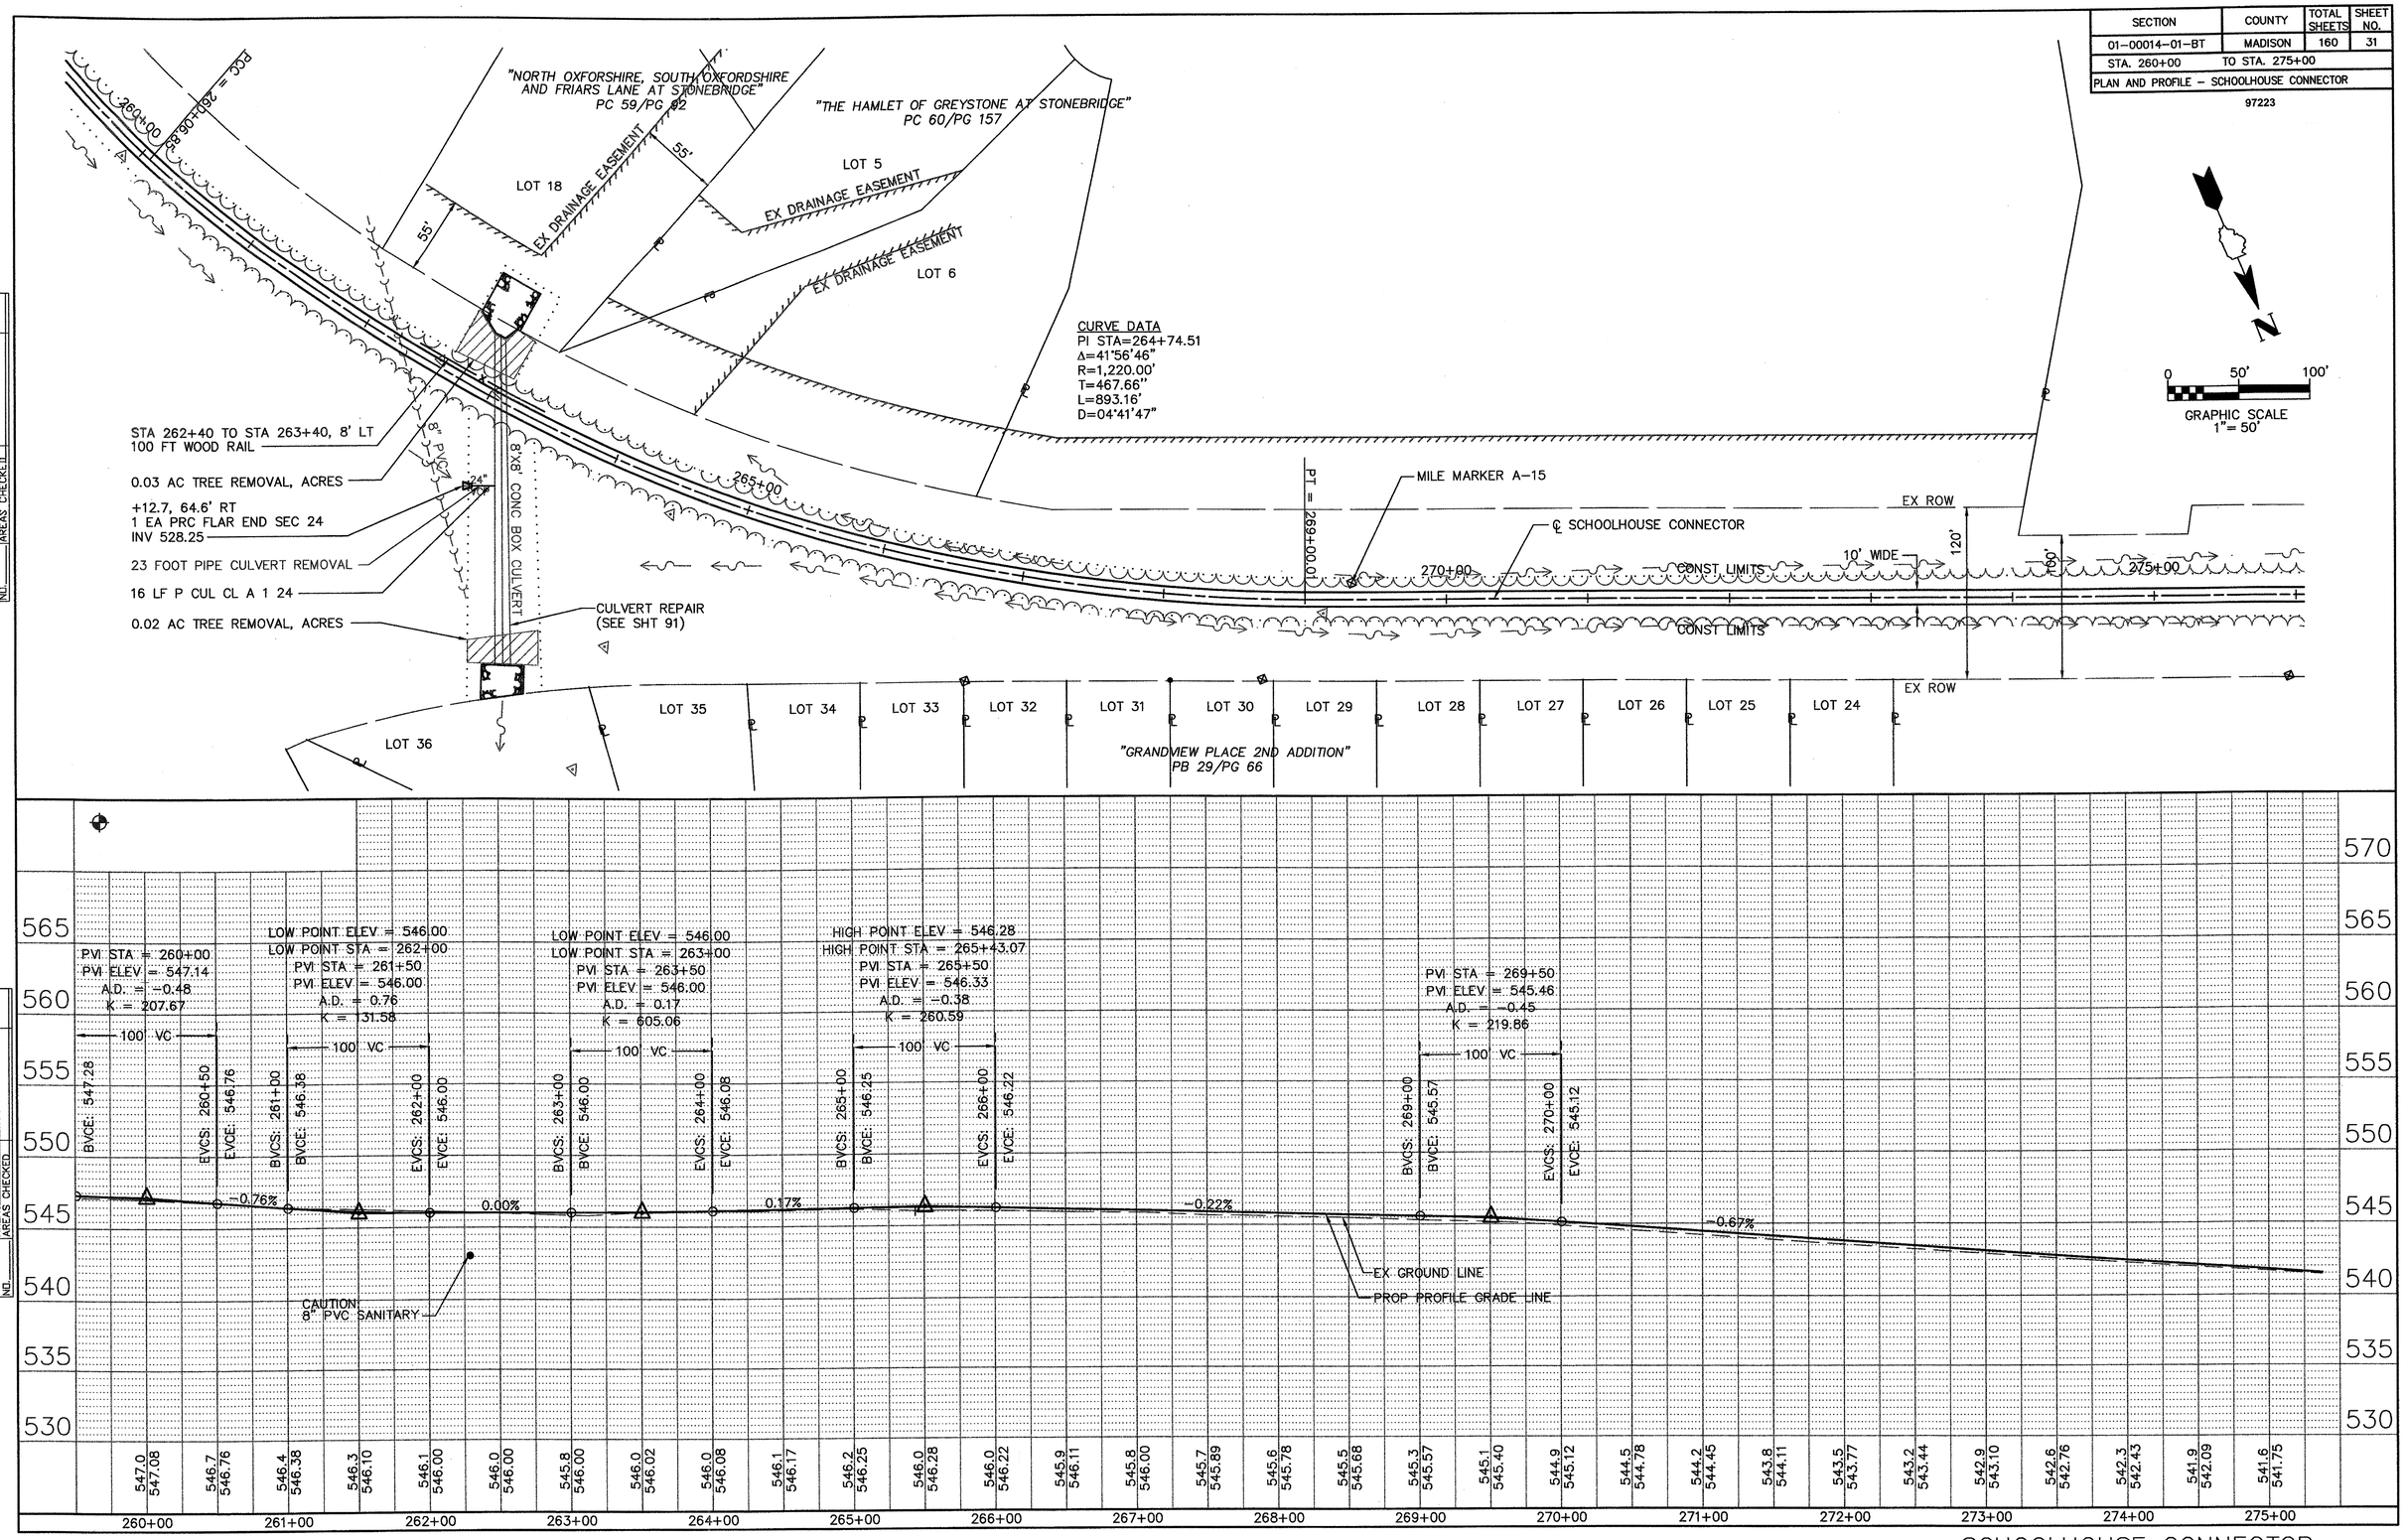

SCHOOLHOUSE CONNECTOR
STA 260+00 TO STA 275+00

FINAL SURVEY	BY	DATE
SURVEYED		
PLOTTED		
NOTE BOOK	TEMPLATE	
	AREAS	
NO.	AREAS CHECKED	

ORIGINAL SURVEY	BY	DATE
SURVEYED		
PLOTTED		
NOTE BOOK	TEMPLATE	
	AREAS	
NO.	AREAS CHECKED	

H:\PI21040\dwg\140ppp00.dwg, 12/04/2003 05:29:14 PM