SECTION	COUNTY	TOTAL SHEETS	SHEET NO.
01-00014-01-BT	MADISON	160	33
STA. 290+00	TO STA. 305+00		
PLAN AND PROFILE – SCHOOLHOUSE CONNECTOR			

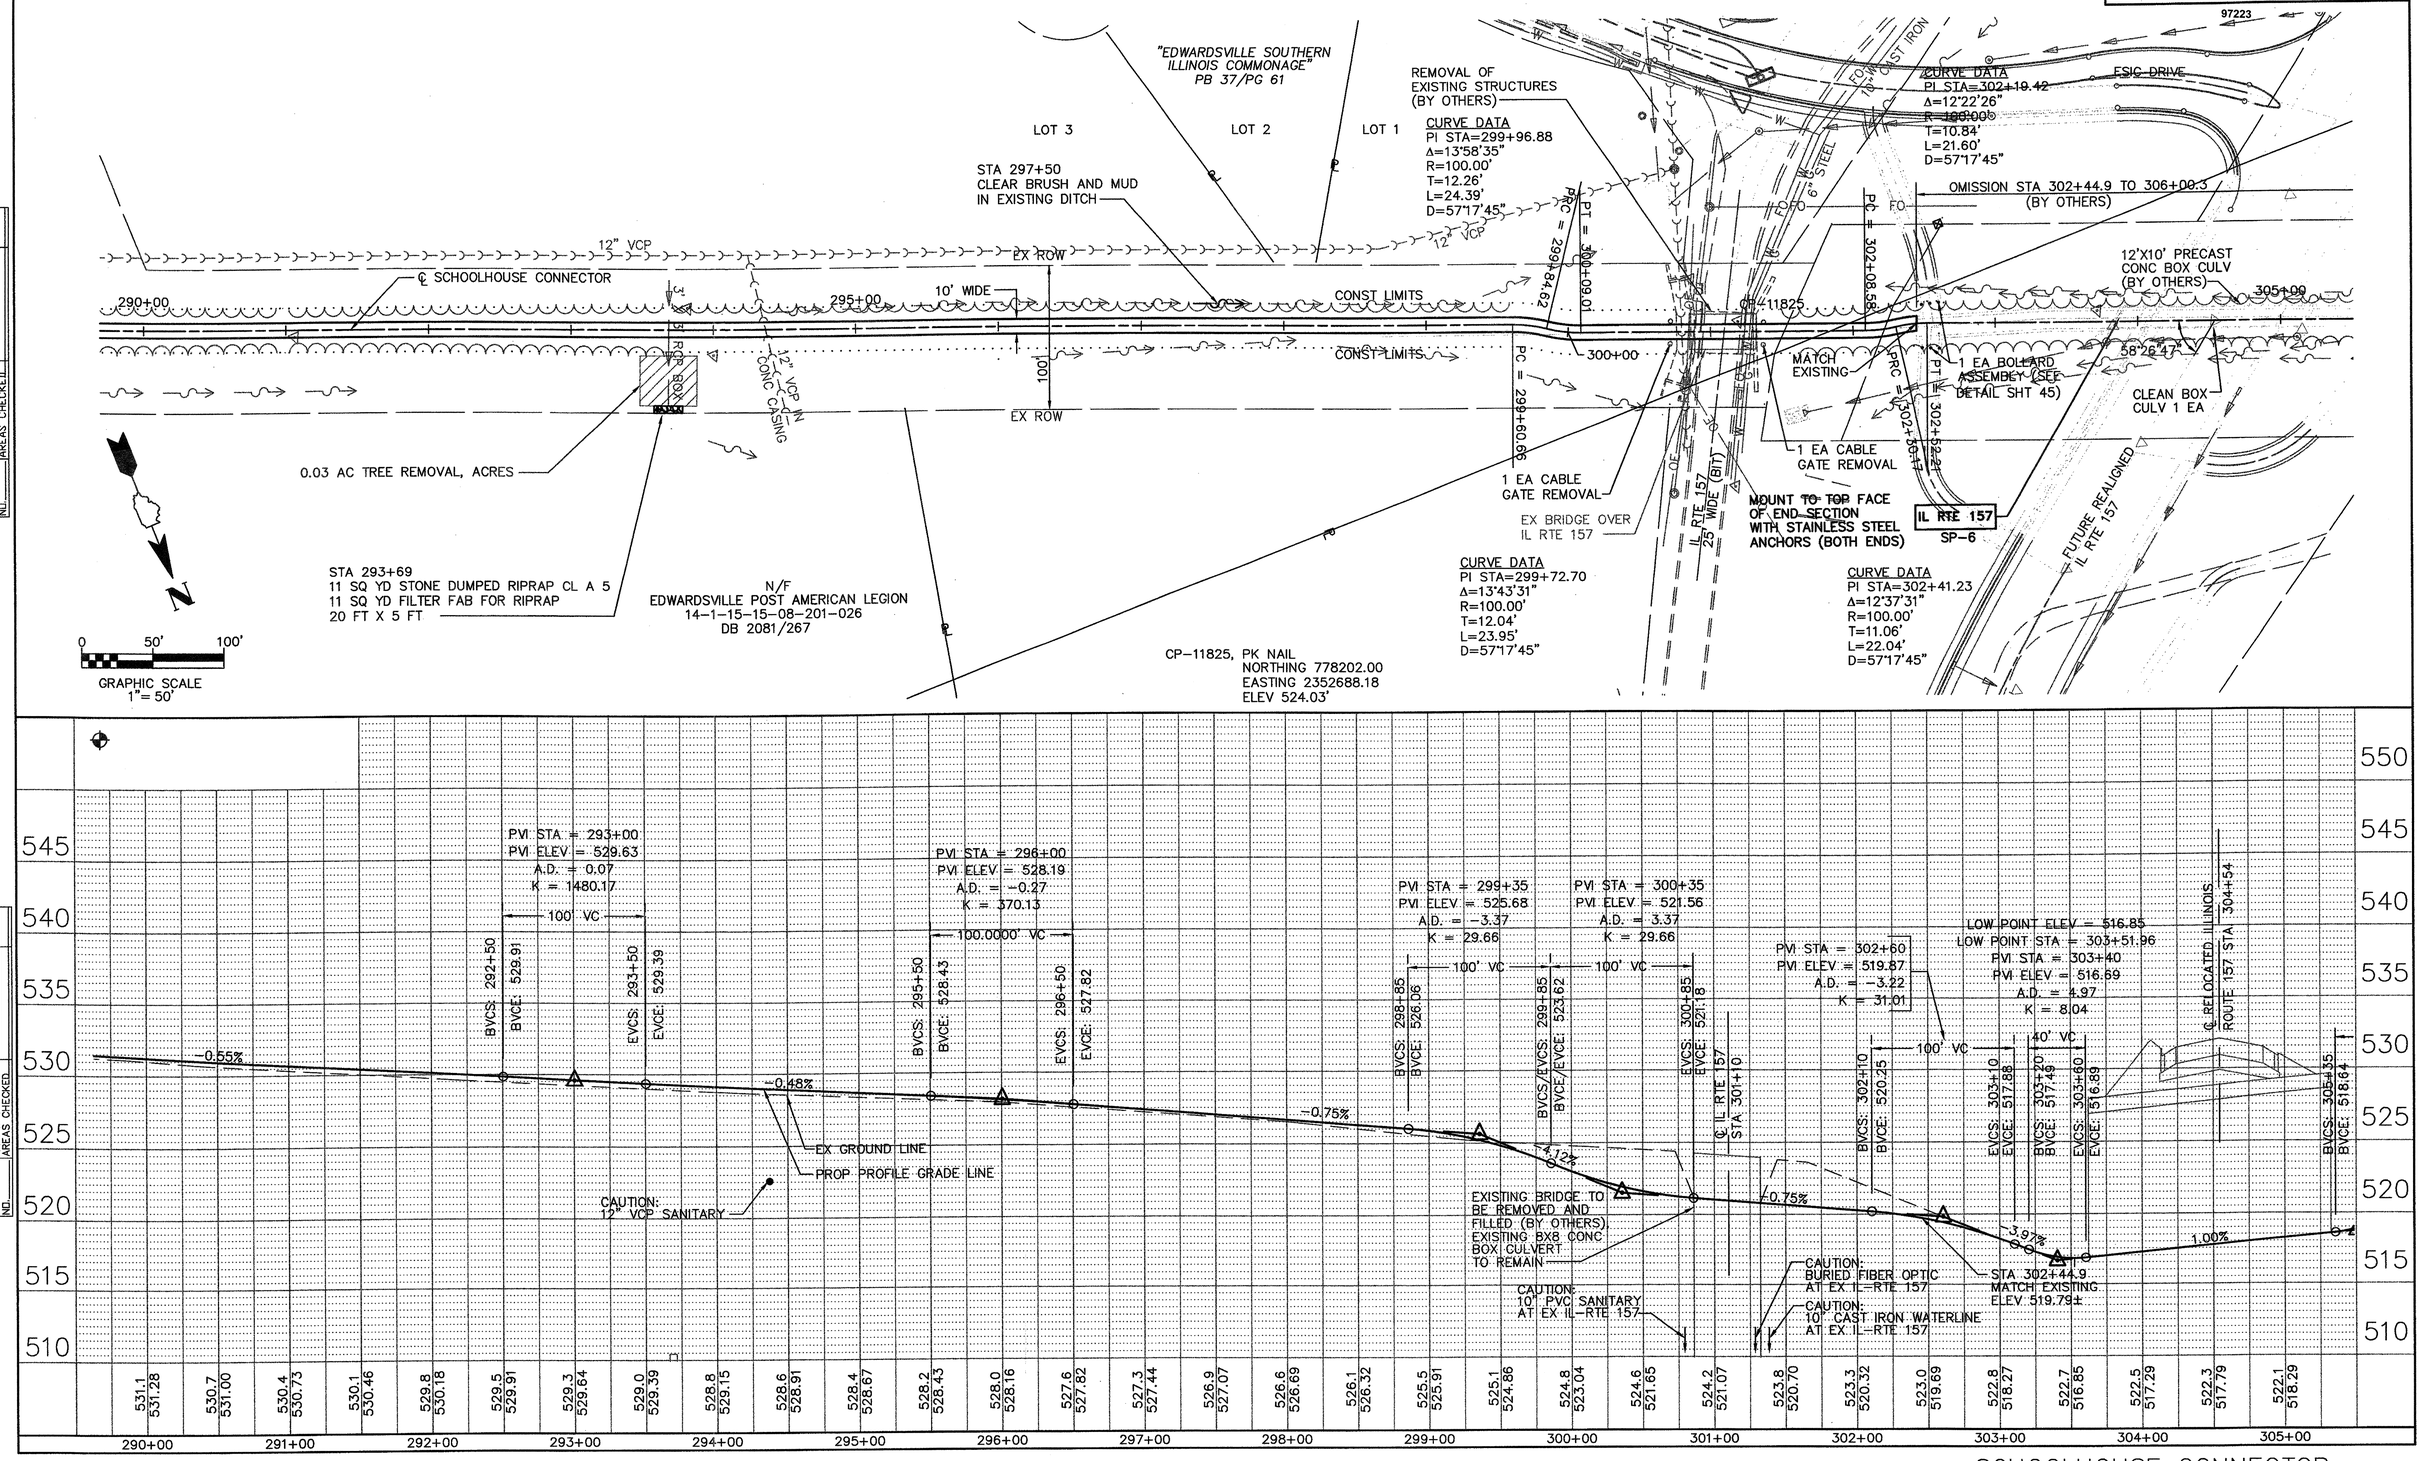

FINAL SURVEY	BY	DATE
SURVEYED		
PLOTTED		
TEMPLATE		
AREAS		
AREAS CHECKED		
NOTE BOOK		
NO.		

ORIGINAL SURVEY	BY	DATE
SURVEYED		
PLOTTED		
TEMPLATE		
AREAS		
AREAS CHECKED		
NOTE BOOK		
NO.		

H:\P210401\dwg\140pp00.dwg, 12/04/2003 05:30:40 PM

SCHOOLHOUSE CONNECTOR
STA 290+00 TO STA 305+00