SECTION	COUNTY	TOTAL SHEETS	SHEET NO.
01-00014-01-BT	MADISON	160	35
STA. 320+00	TO STA. 335+00		
PLAN AND PROFILE - SCHOOLHOUSE CONNECTOR			

97223

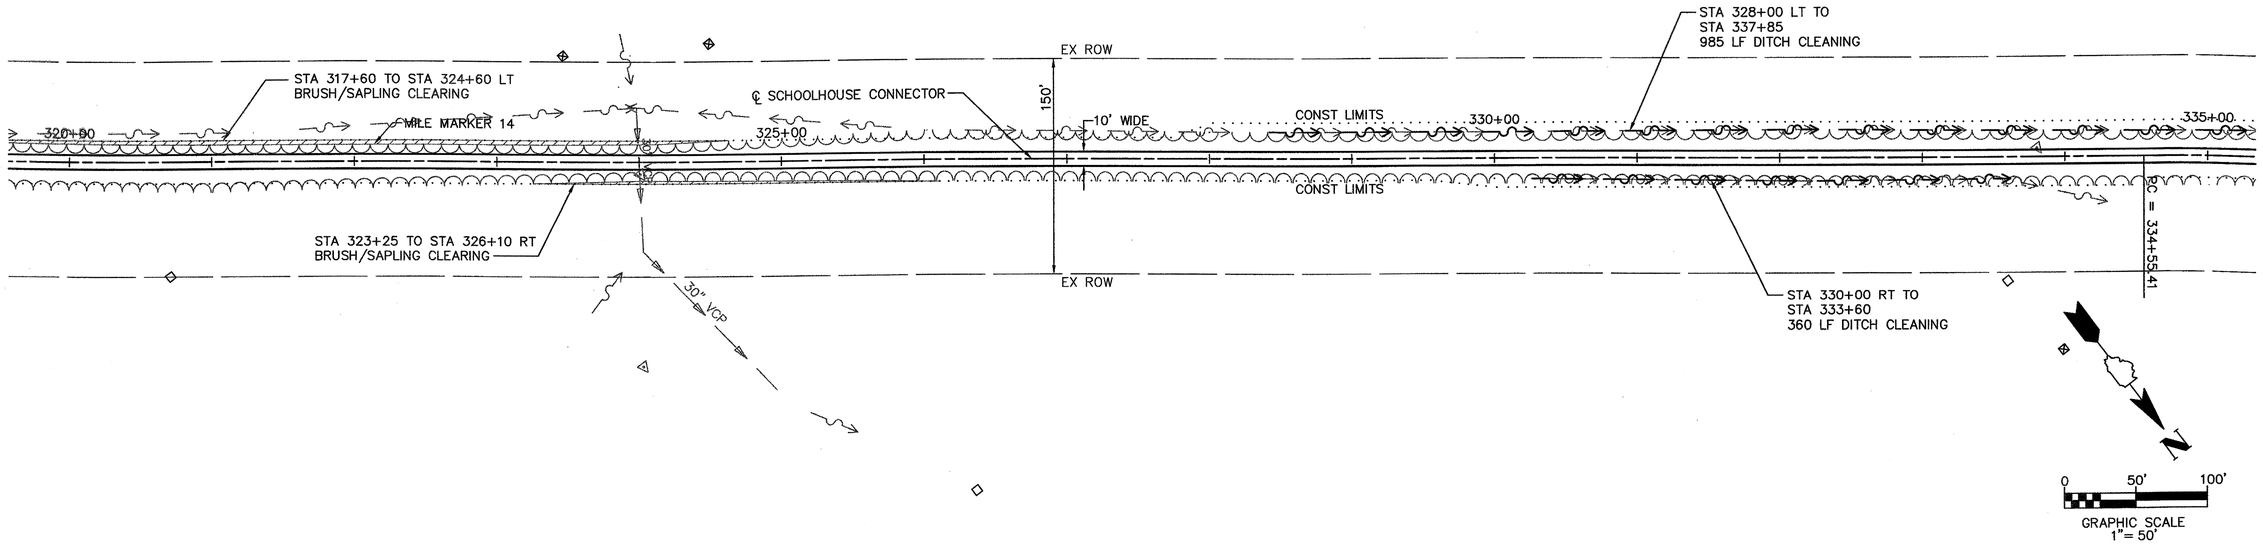

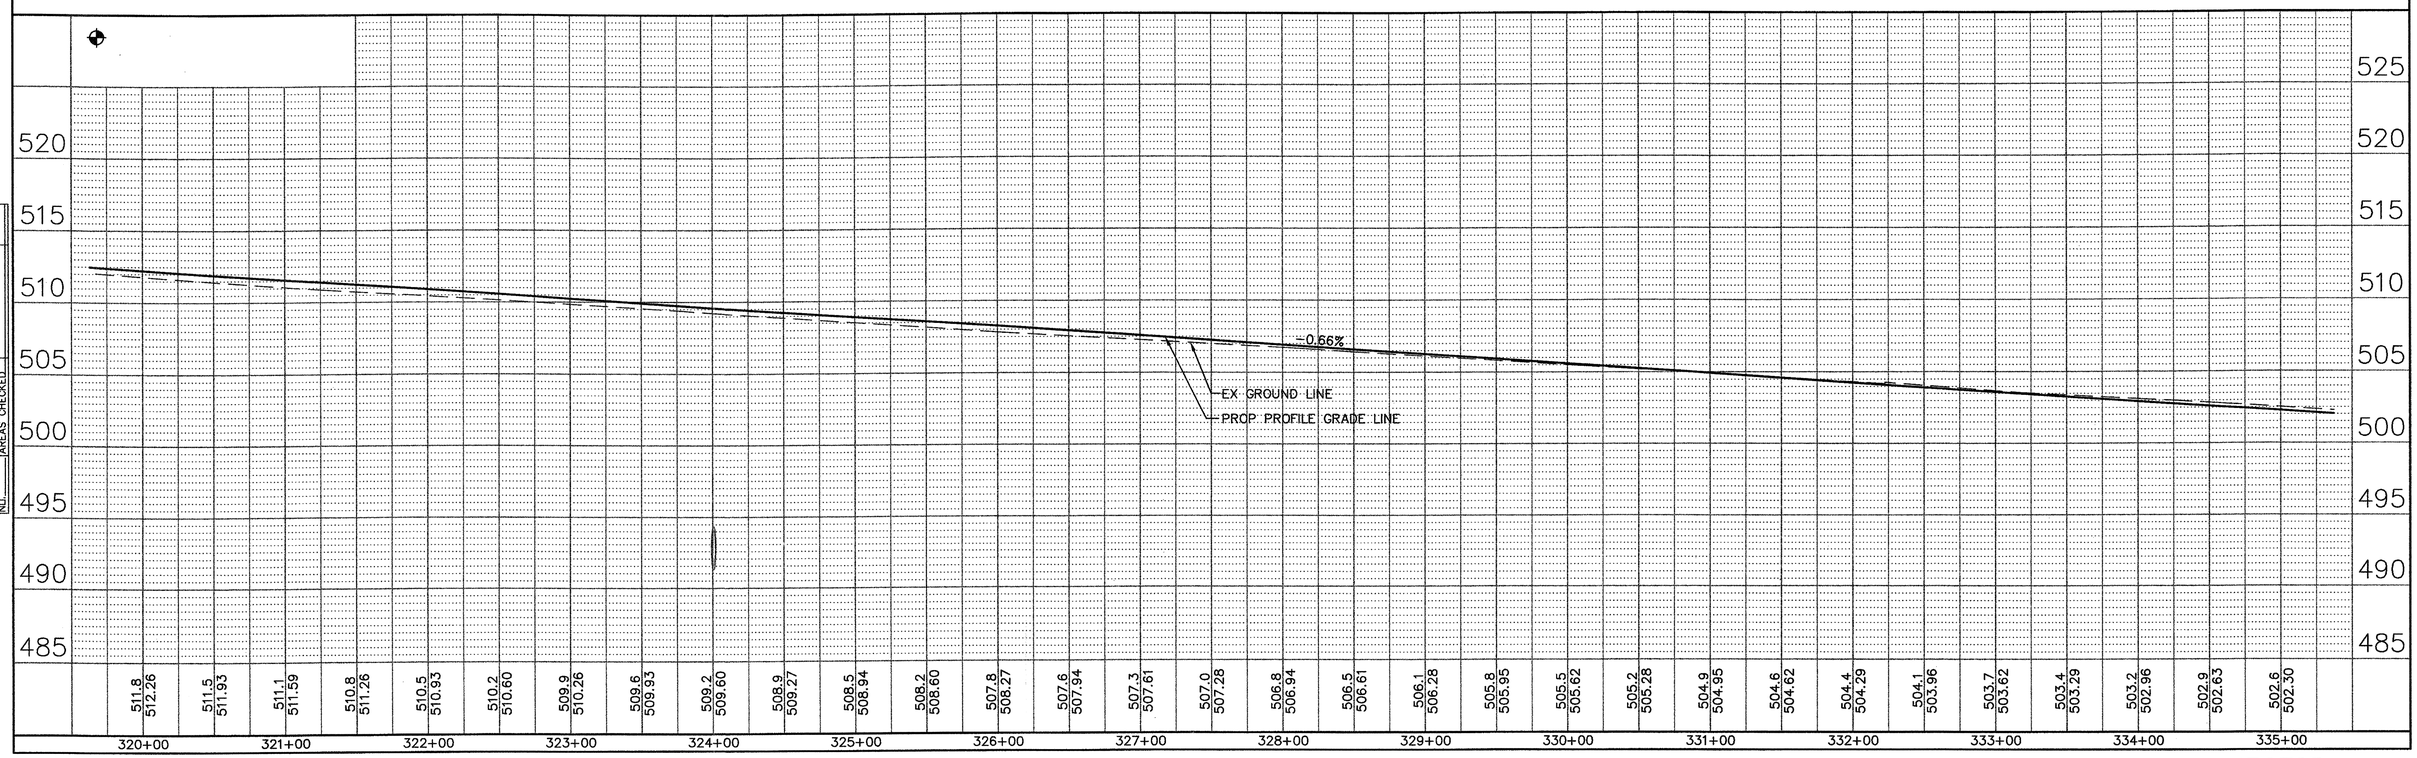

SCHOOLHOUSE CONNECTOR
STA 320+00 TO STA 335+00

FINAL SURVEY	BY	DATE
SURVEYED		
PLOTTED		
TEMPLATE		
AREAS		
AREAS CHECKED		
NOTE BOOK NO.		

ORIGINAL SURVEY	BY	DATE
SURVEYED		
PLOTTED		
TEMPLATE		
AREAS		
AREAS CHECKED		
NOTE BOOK NO.		

H:\PI210400\dwg\140pp00.dwg, 12/04/2003 05:31:56 PM