SECTION	COUNTY	TOTAL SHEETS	SHEET NO.
01-00014-01-BT	MADISON	160	36
STA. 335+00	TO STA. 350+00		
PLAN AND PROFILE - SCHOOLHOUSE CONNECTOR			

97223

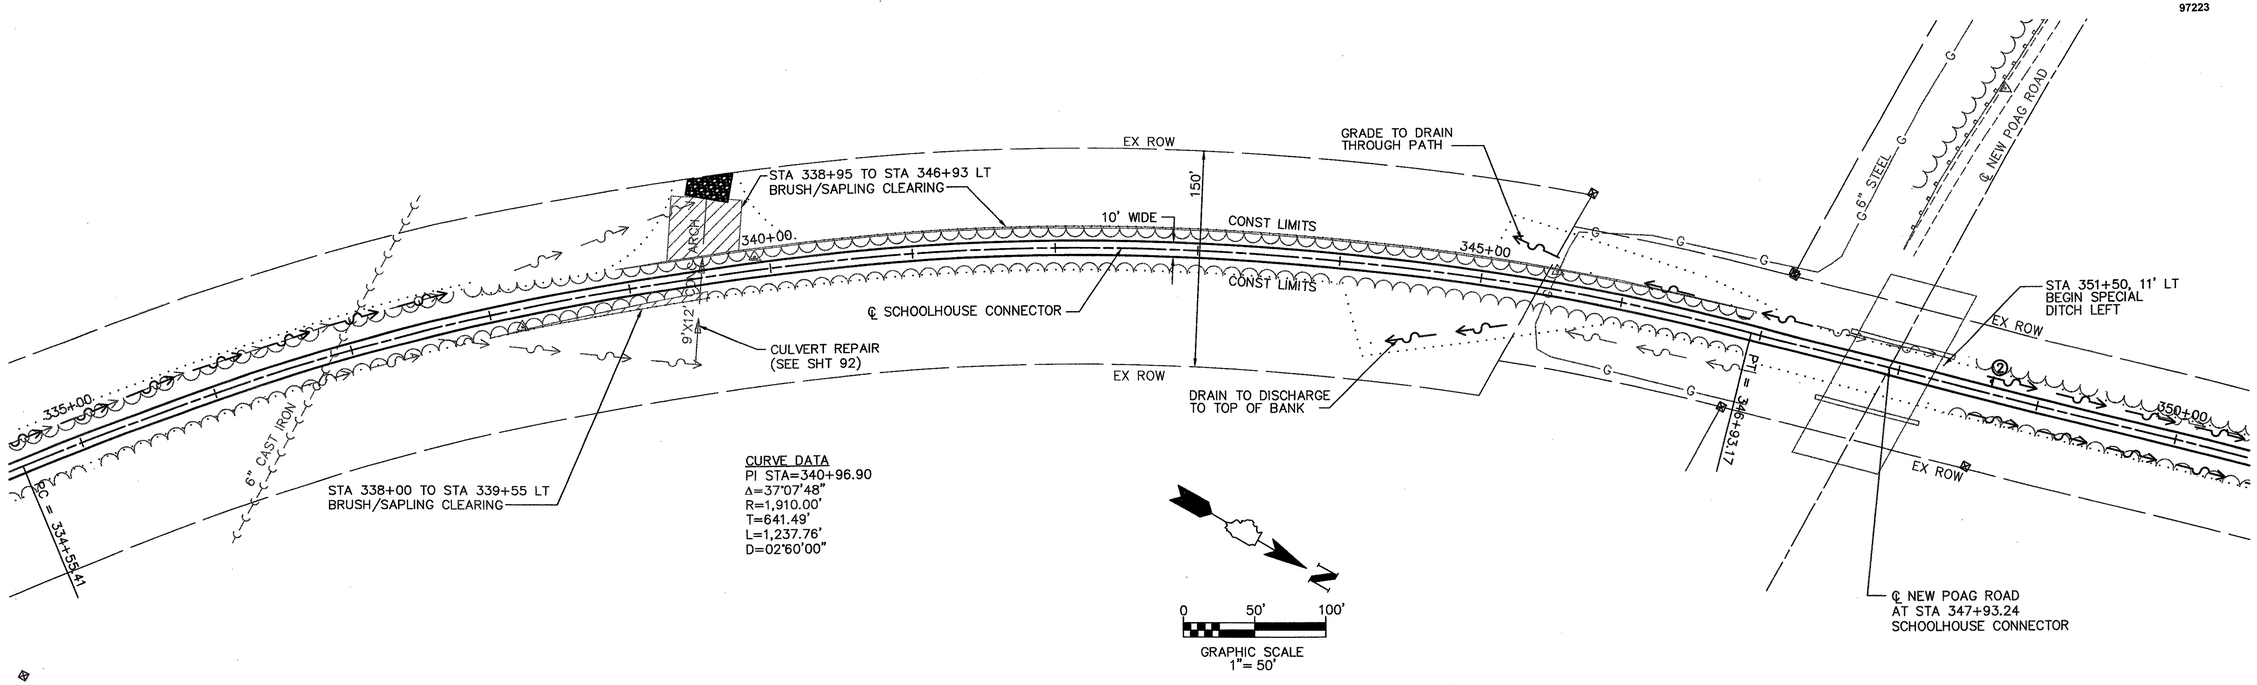

CURVE DATA
PI STA=340+96.90
Δ=37°07'48"
R=1,910.00'
T=641.49'
L=1,237.76'
D=02°60'00"

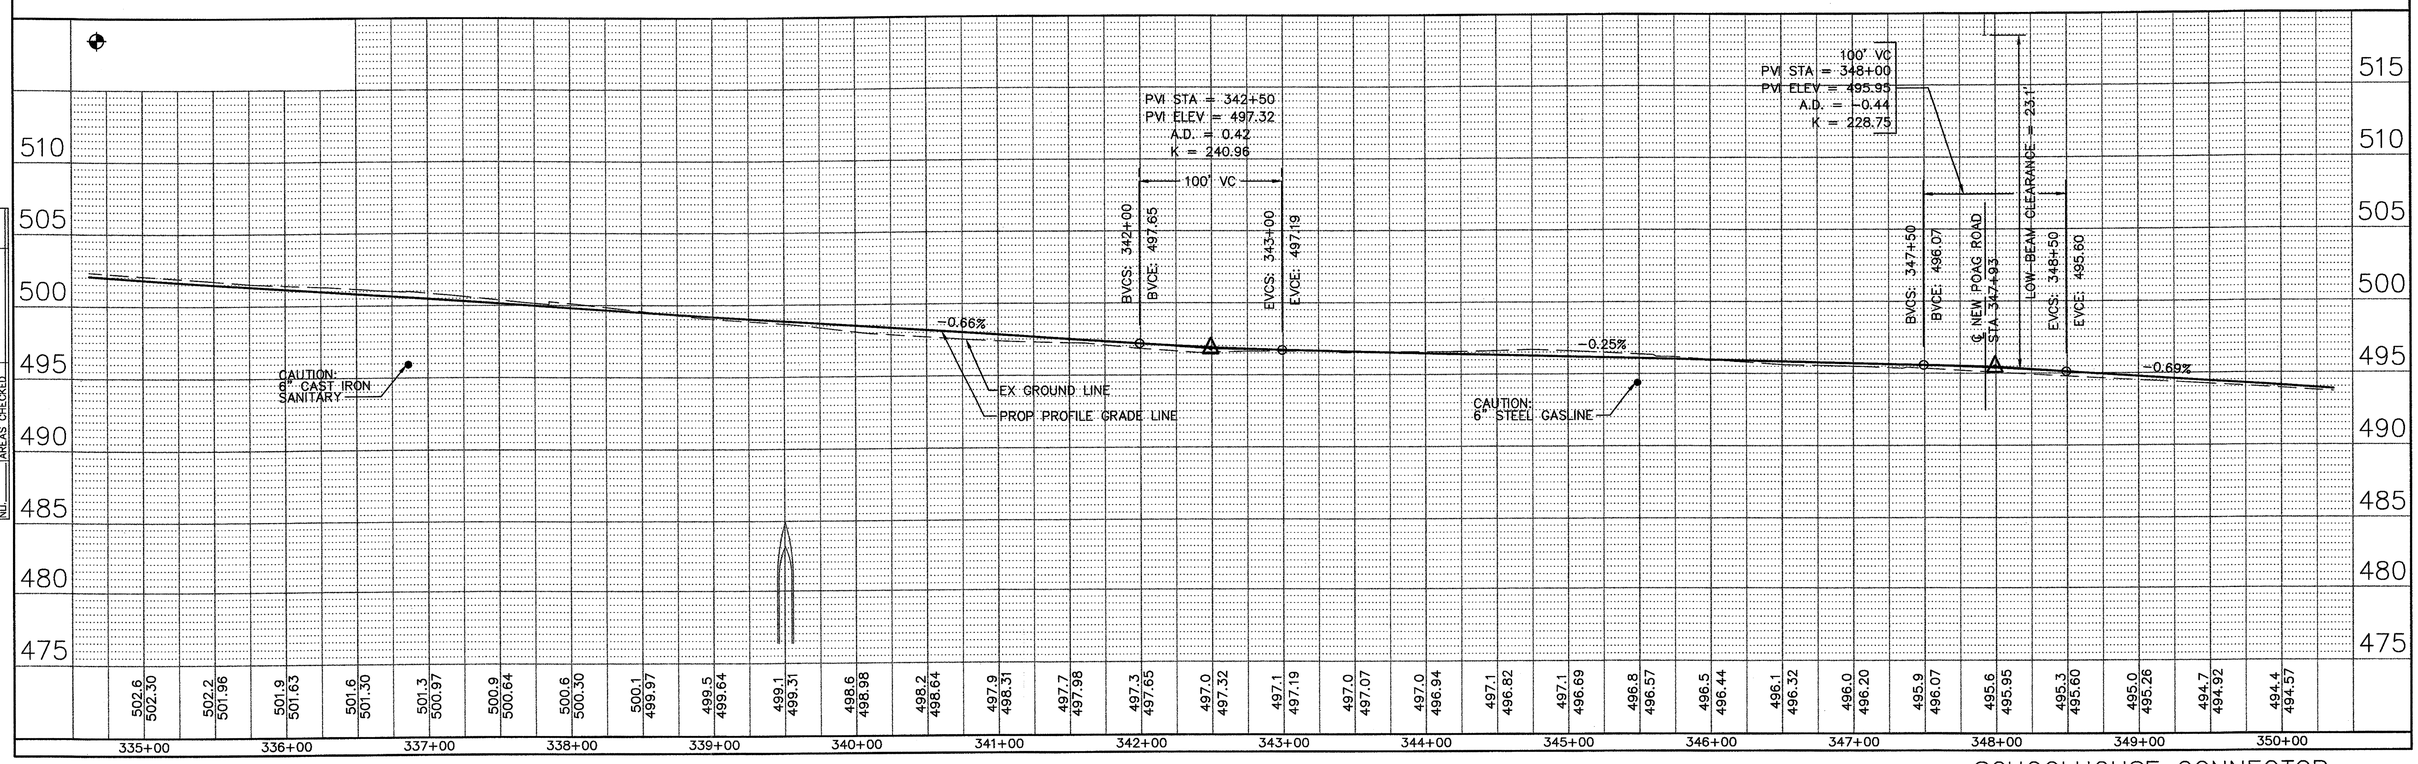

FINAL SURVEY	BY	DATE
SURVEYED		
PLOTTED		
NOTE BOOK TEMPLATE		
AREAS		
NO. AREAS CHECKED		

ORIGINAL SURVEY	BY	DATE
SURVEYED		
PLOTTED		
NOTE BOOK TEMPLATE		
AREAS		
NO. AREAS CHECKED		

H:\PV21040\dwg\140pp00.dwg, 12/04/2003 05:32:29 PM

SCHOOLHOUSE CONNECTOR
STA 335+00 TO STA 350+00