SECTION	COUNTY	TOTAL SHEETS	SHEET NO.
01-00014-01-BT	MADISON	160	37
STA. 350+00	TO STA. 365+00		
PLAN AND PROFILE - SCHOOLHOUSE CONNECTOR			

97223

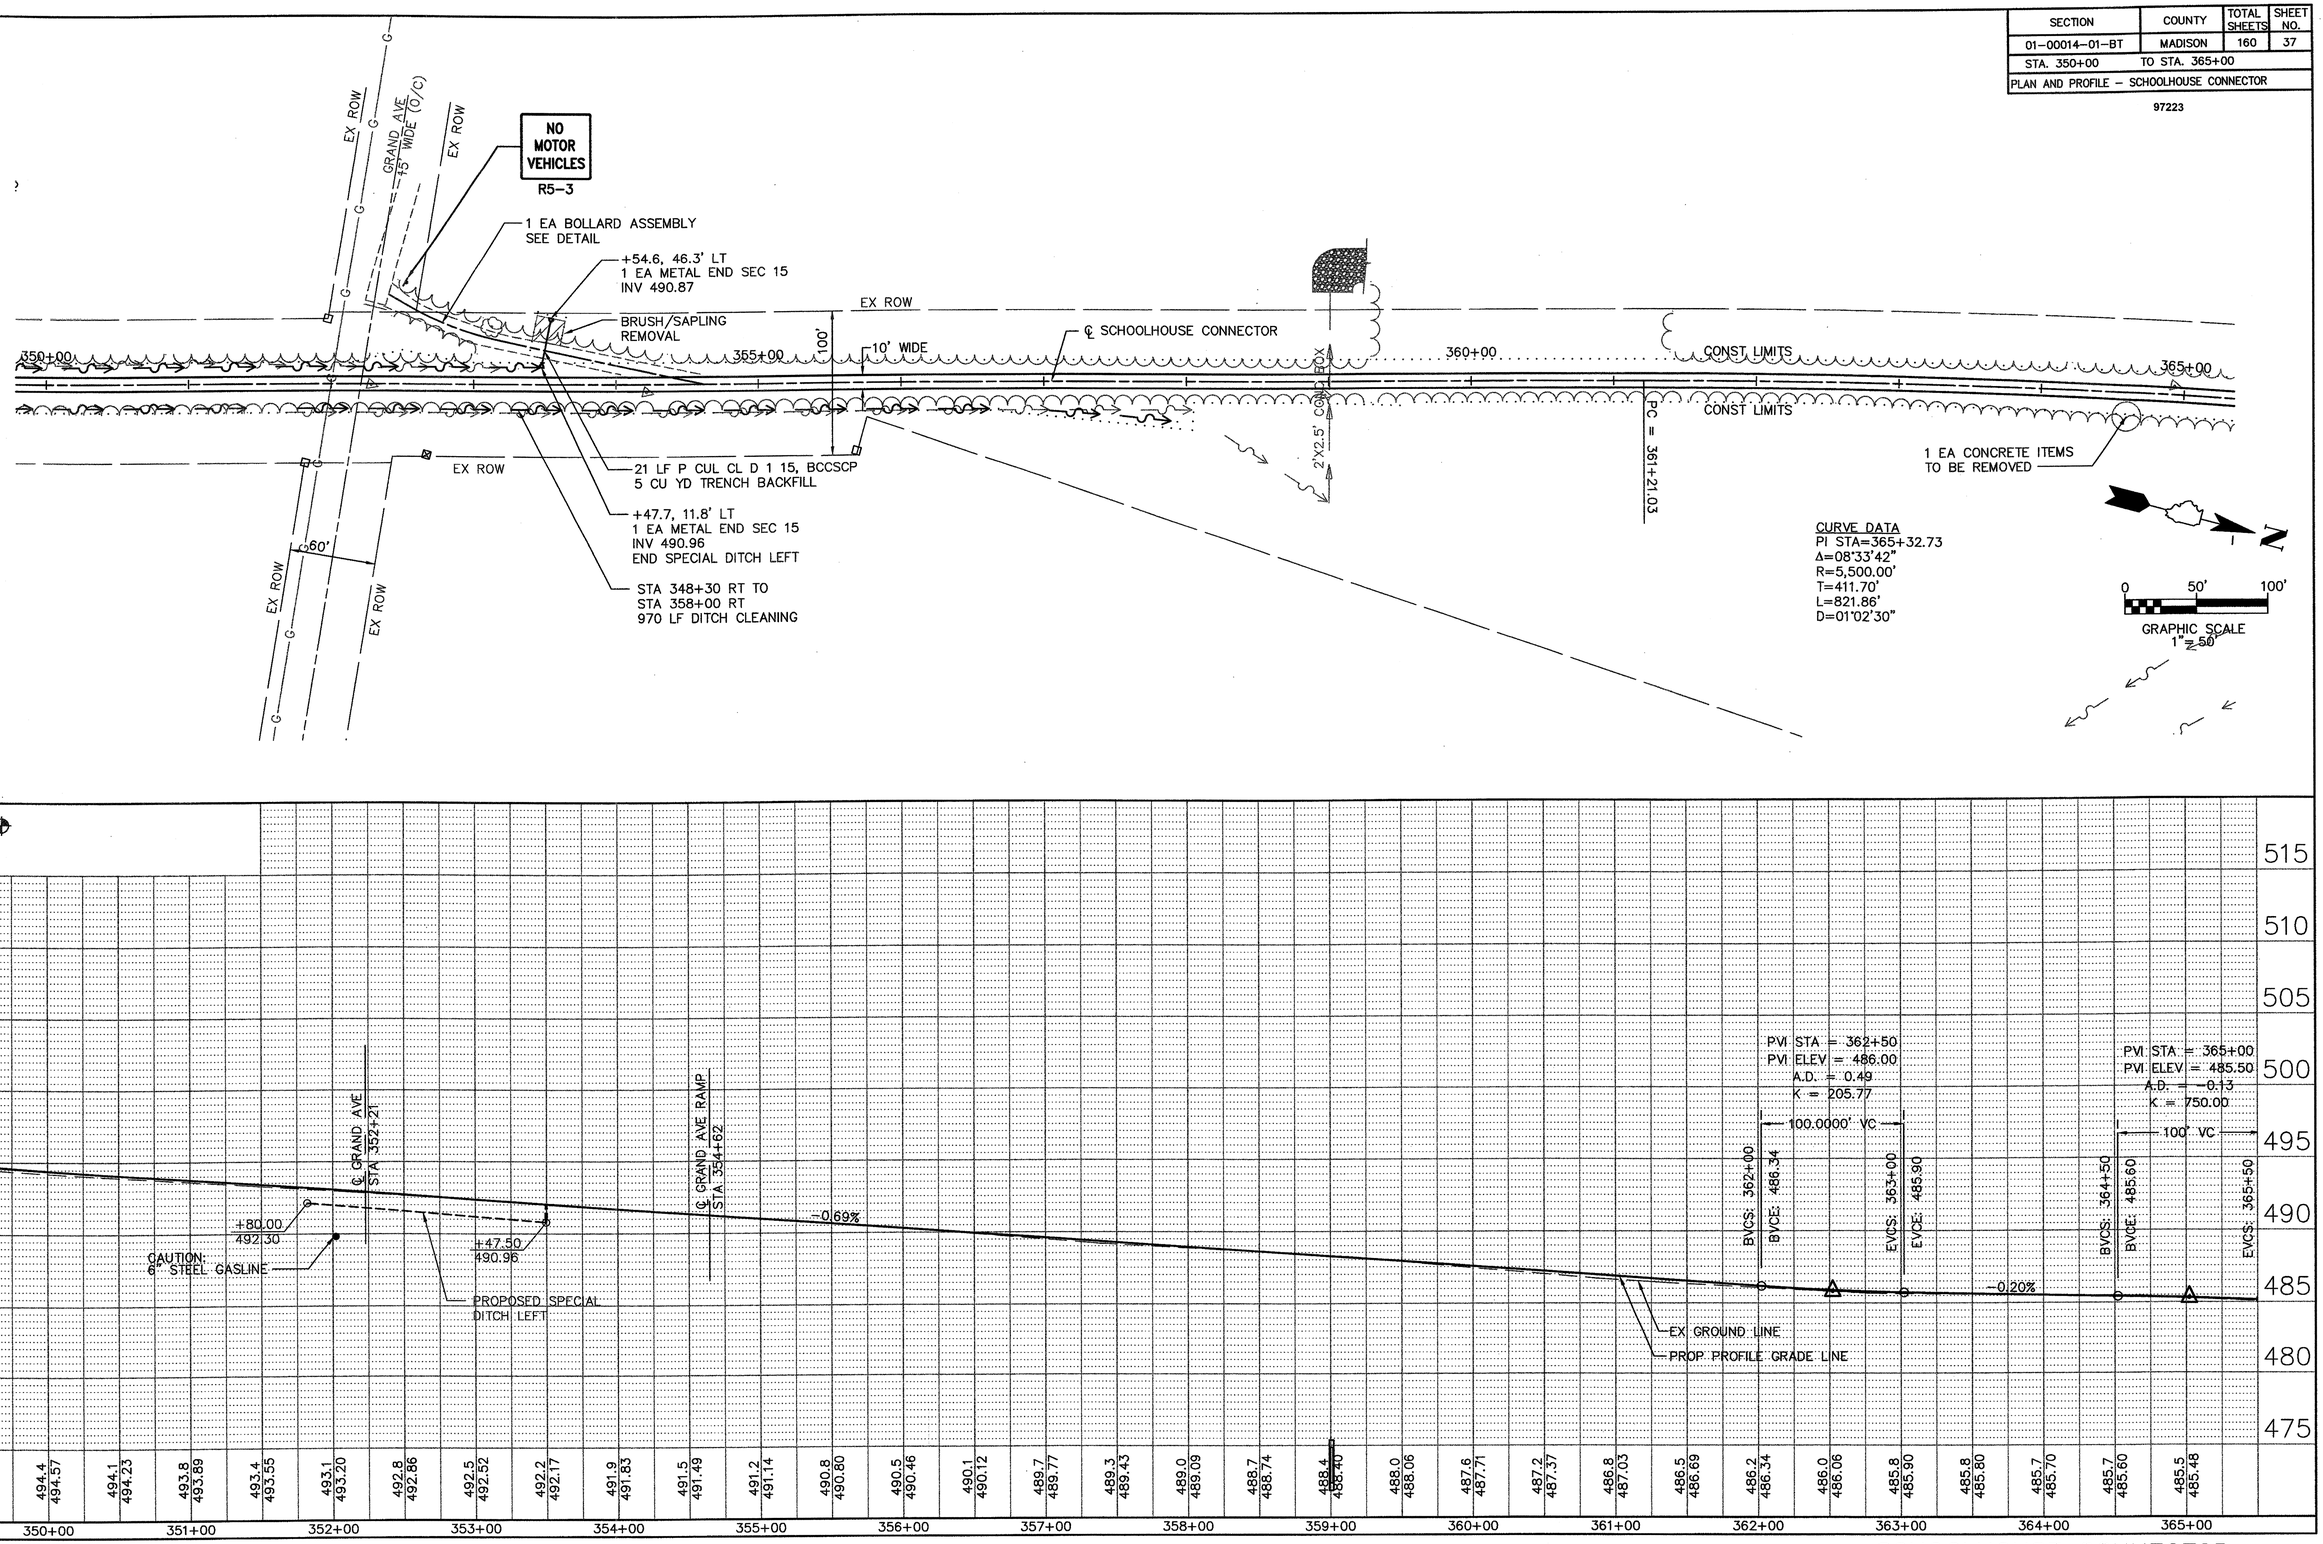

FINAL SURVEY	BY	DATE
SURVEYED		
PLOTTED		
NOTE BOOK TEMPLATE		
AREAS		
NO. AREAS CHECKED		

ORIGINAL SURVEY	BY	DATE
SURVEYED		
PLOTTED		
NOTE BOOK TEMPLATE		
AREAS		
NO. AREAS CHECKED		

H:\P210401\dwg\140pp00.dwg, 12/04/2003 05:33:08 PM

SCHOOLHOUSE CONNECTOR
STA 350+00 TO STA 365+00