SECTION	COUNTY	TOTAL SHEETS	SHEET NO.
01-00014-01-BT	MADISON	160	38
STA. 365+00	TO STA. 369+47.89		
PLAN AND PROFILE – SCHOOLHOUSE CONNECTOR			

97223

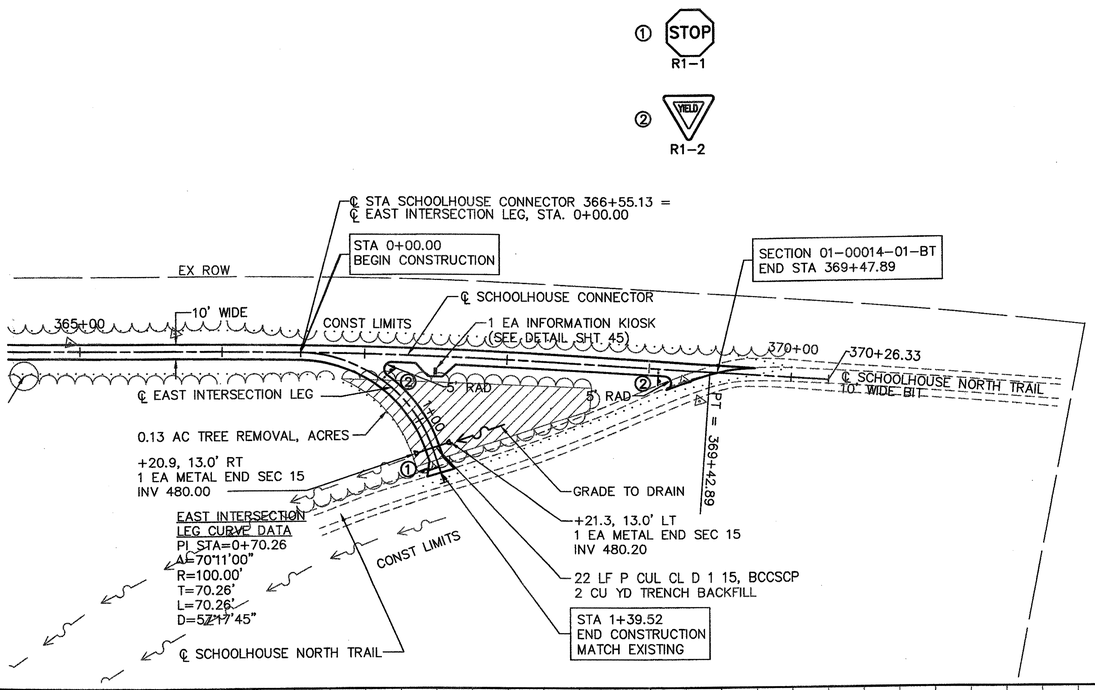

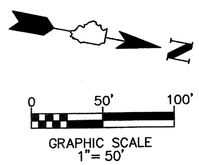

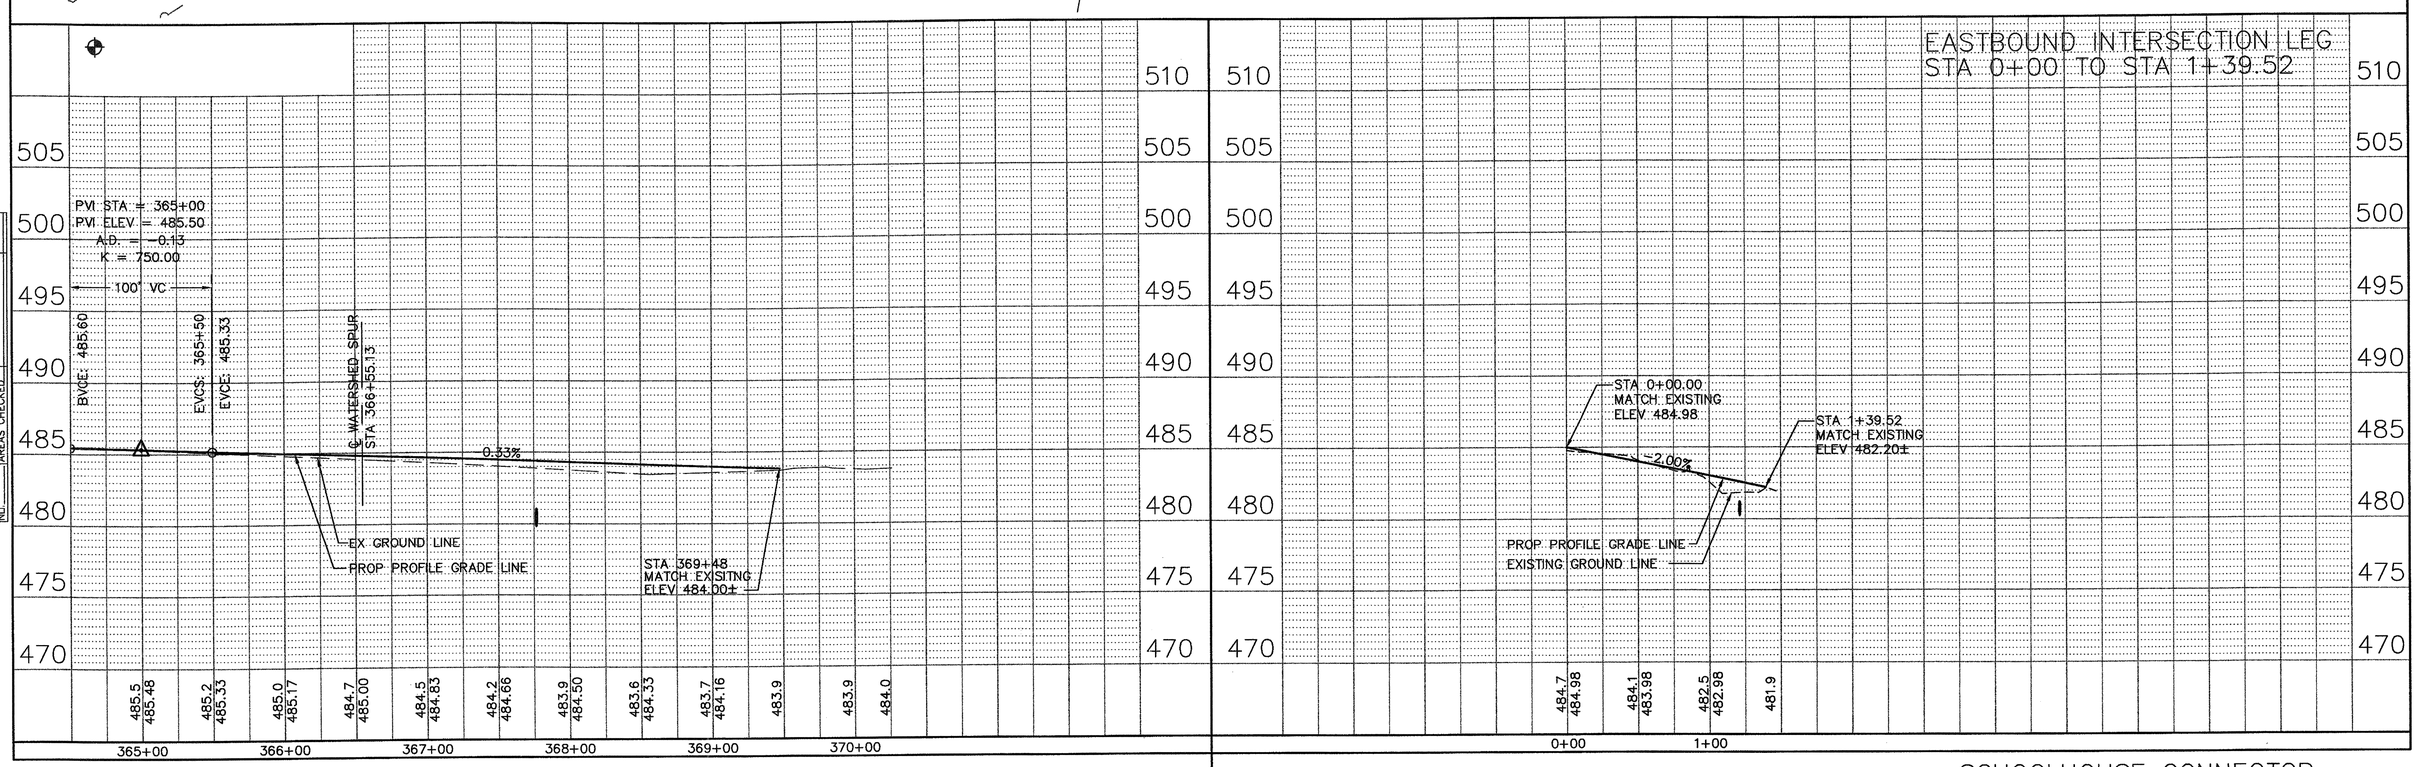

SCHOOLHOUSE CONNECTOR
STA 365+00 TO STA 369+47.89

FINAL SURVEY	BY	DATE
SURVEYED		
PLOTTED		
NOTE BOOK		
TEMPLATE		
AREAS		
AREAS CHECKED		
NO.		

ORIGINAL SURVEY	BY	DATE
SURVEYED		
PLOTTED		
NOTE BOOK		
TEMPLATE		
AREAS		
AREAS CHECKED		
NO.		

H:\P21040\dwg\140pp00.dwg, 12/04/2003 05:33:45 PM