SECTION	COUNTY	TOTAL SHEETS	SHEET NO.
01-00014-01-BT	MADISON	160	41
STA. 13+25.00	TO STA. 20+55.00		
PLAN AND PROFILE - OLD TROY ROAD NEAR I-270			

97223

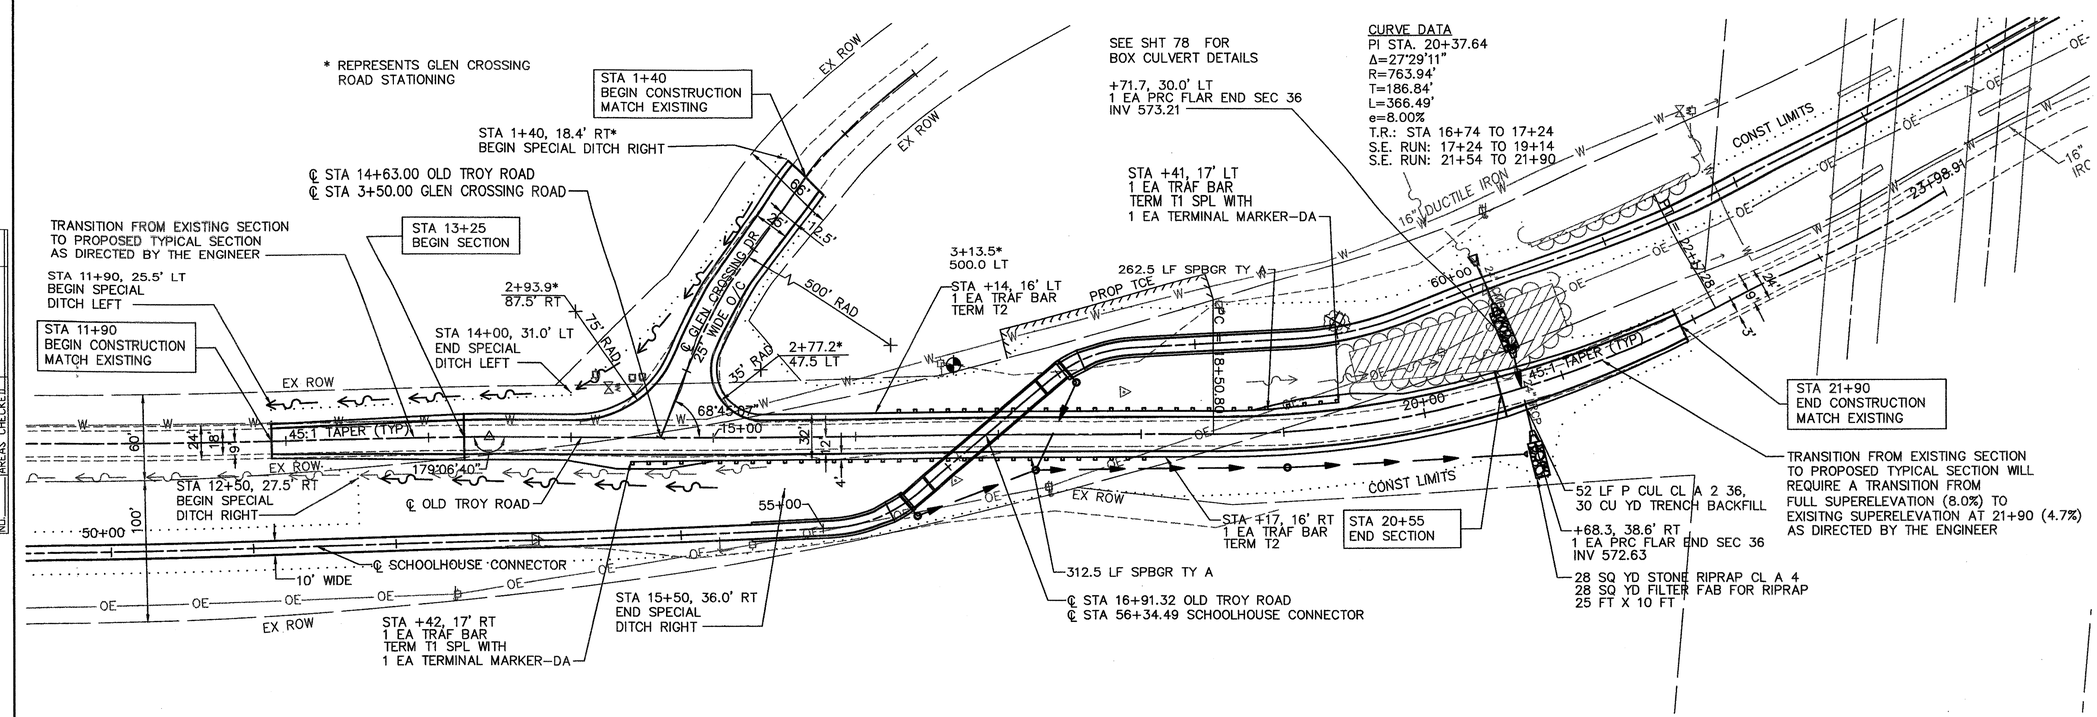

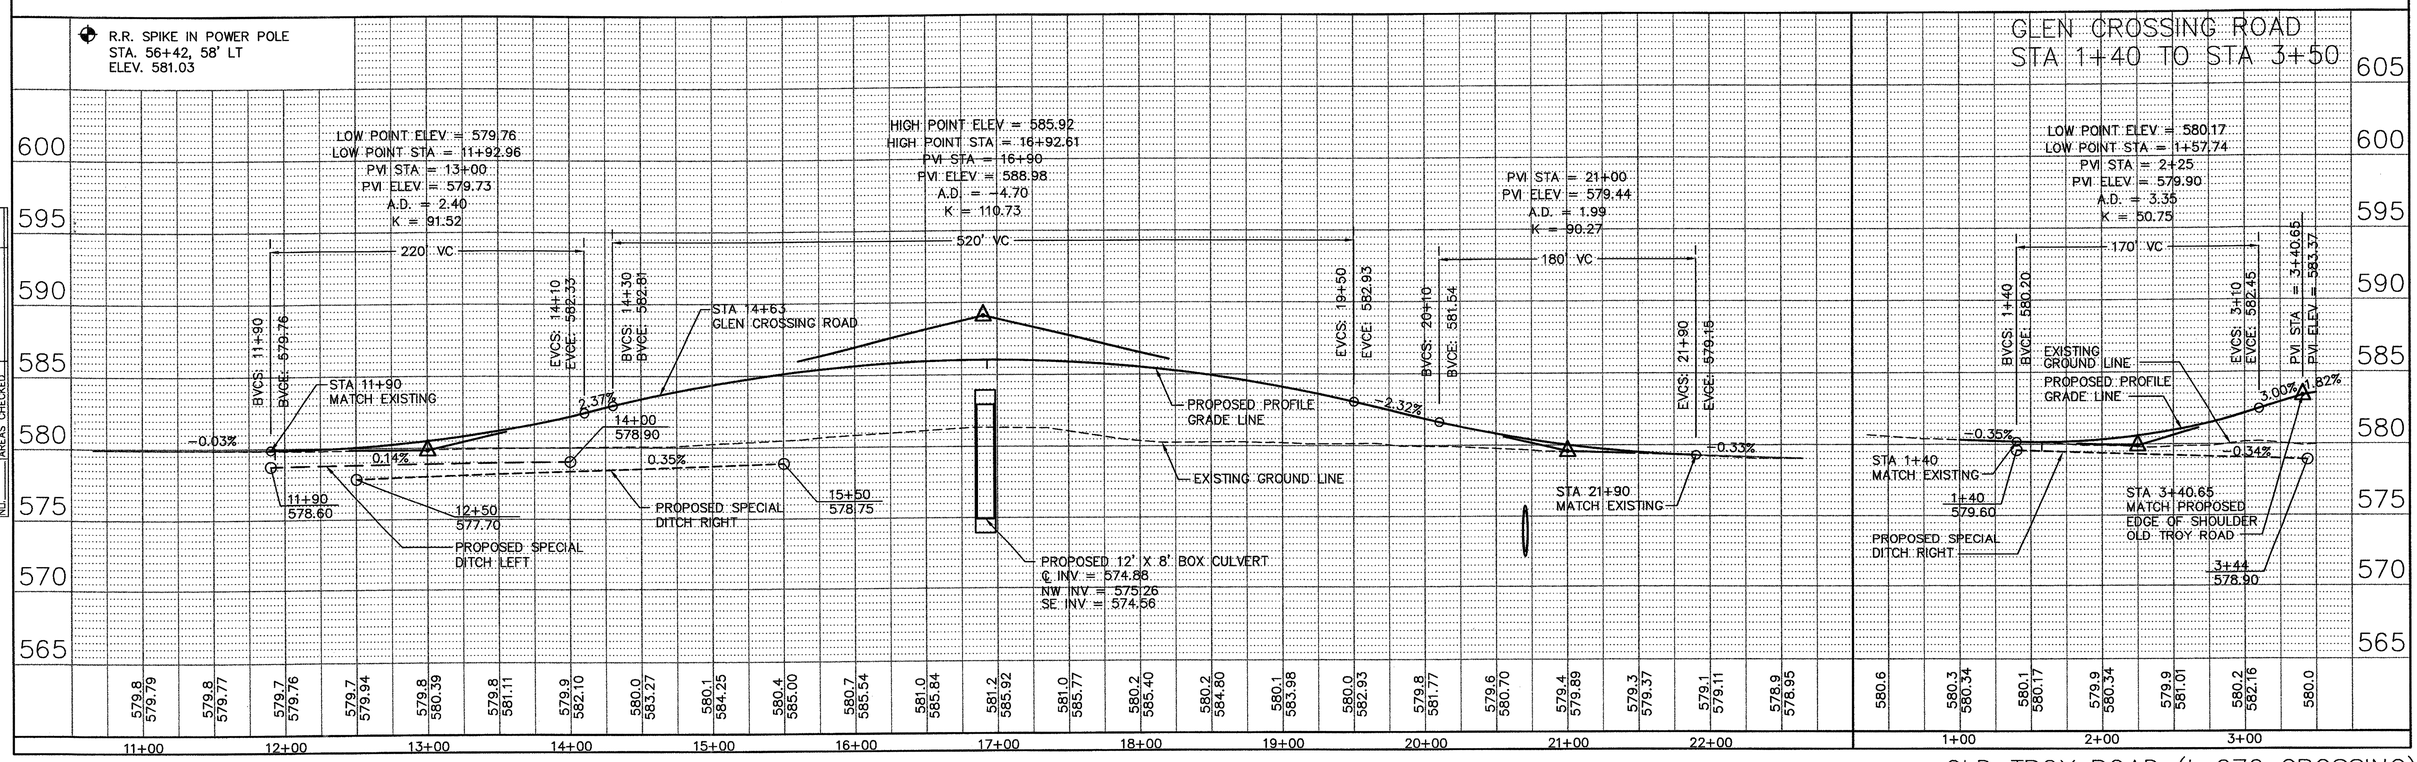

OLD TROY ROAD (I-270 CROSSING)
STA 11+90 TO STA 21+90

FINAL SURVEY	BY	DATE
SURVEYED		
PLOTTED		
NOTE BOOK		
TEMPLATE		
AREAS		
AREAS CHECKED		
NO.		

ORIGINAL SURVEY	BY	DATE
SURVEYED		
PLOTTED		
NOTE BOOK		
TEMPLATE		
AREAS		
AREAS CHECKED		
NO.		

H:\P210140\dwg\140pp00.dwg, 12/04/2003 05:35:50 PM