SECTION	COUNTY	TOTAL SHEETS	SHEET NO.
01-00014-01-BT	MADISON	160	42
STA. 9+10.00	TO STA. 11+90		
PLAN AND PROFILE - OLD TROY ROAD (EAST/WEST)			

97223

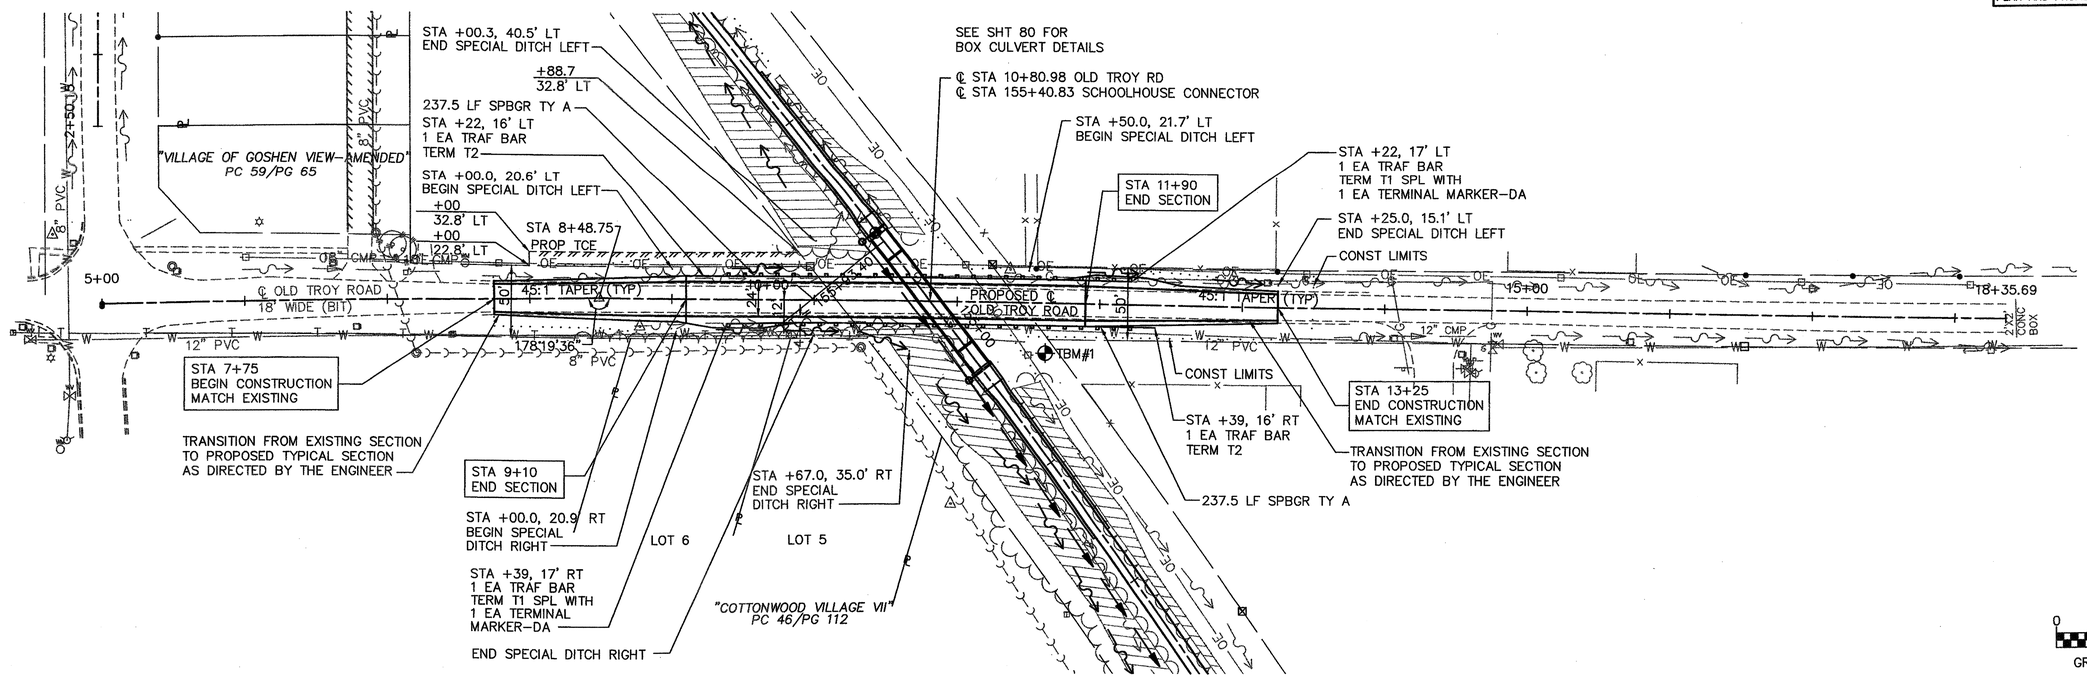

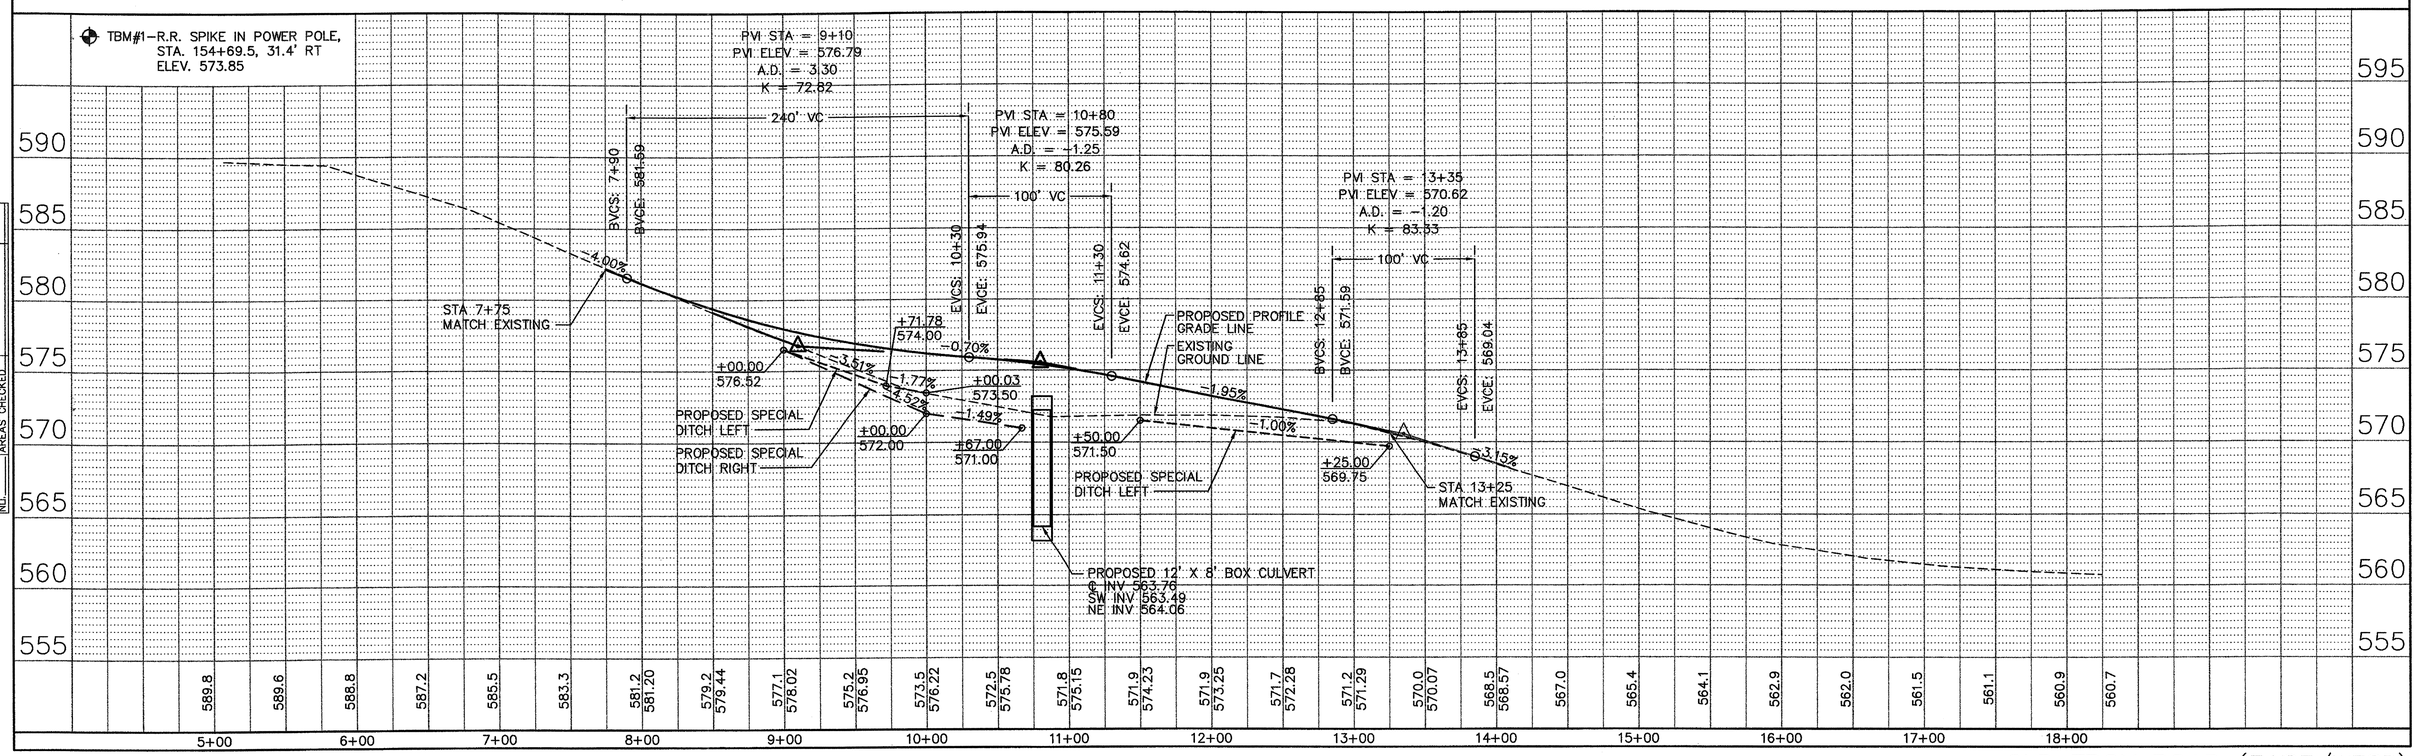

OLD TROY ROAD (EAST/WEST)

STA 7+75 TO STA 13+25

FINAL SURVEY		BY	DATE
	SURVEYED		
	PLOTTED		
	NOTE BOOK	TEMPLATE	
	NO.	AREAS	
		AREAS CHECKED	

ORIGINAL SURVEY		BY	DATE
	SURVEYED		
	PLOTTED		
	NOTE BOOK	TEMPLATE	
	NO.	AREAS	
		AREAS CHECKED	

H:\P21040\dwg\140pp00.dwg, 12/06/2003 11:03:04 AM