SECTION	COUNTY	TOTAL SHEETS	SHEET NO.
01-00014-01-BT	MADISON	160	43
STA. 5+00.00	TO STA. 12+25.00		
PLAN AND PROFILE - OLD TROY ROAD (NORTH/SOUTH)			

97223

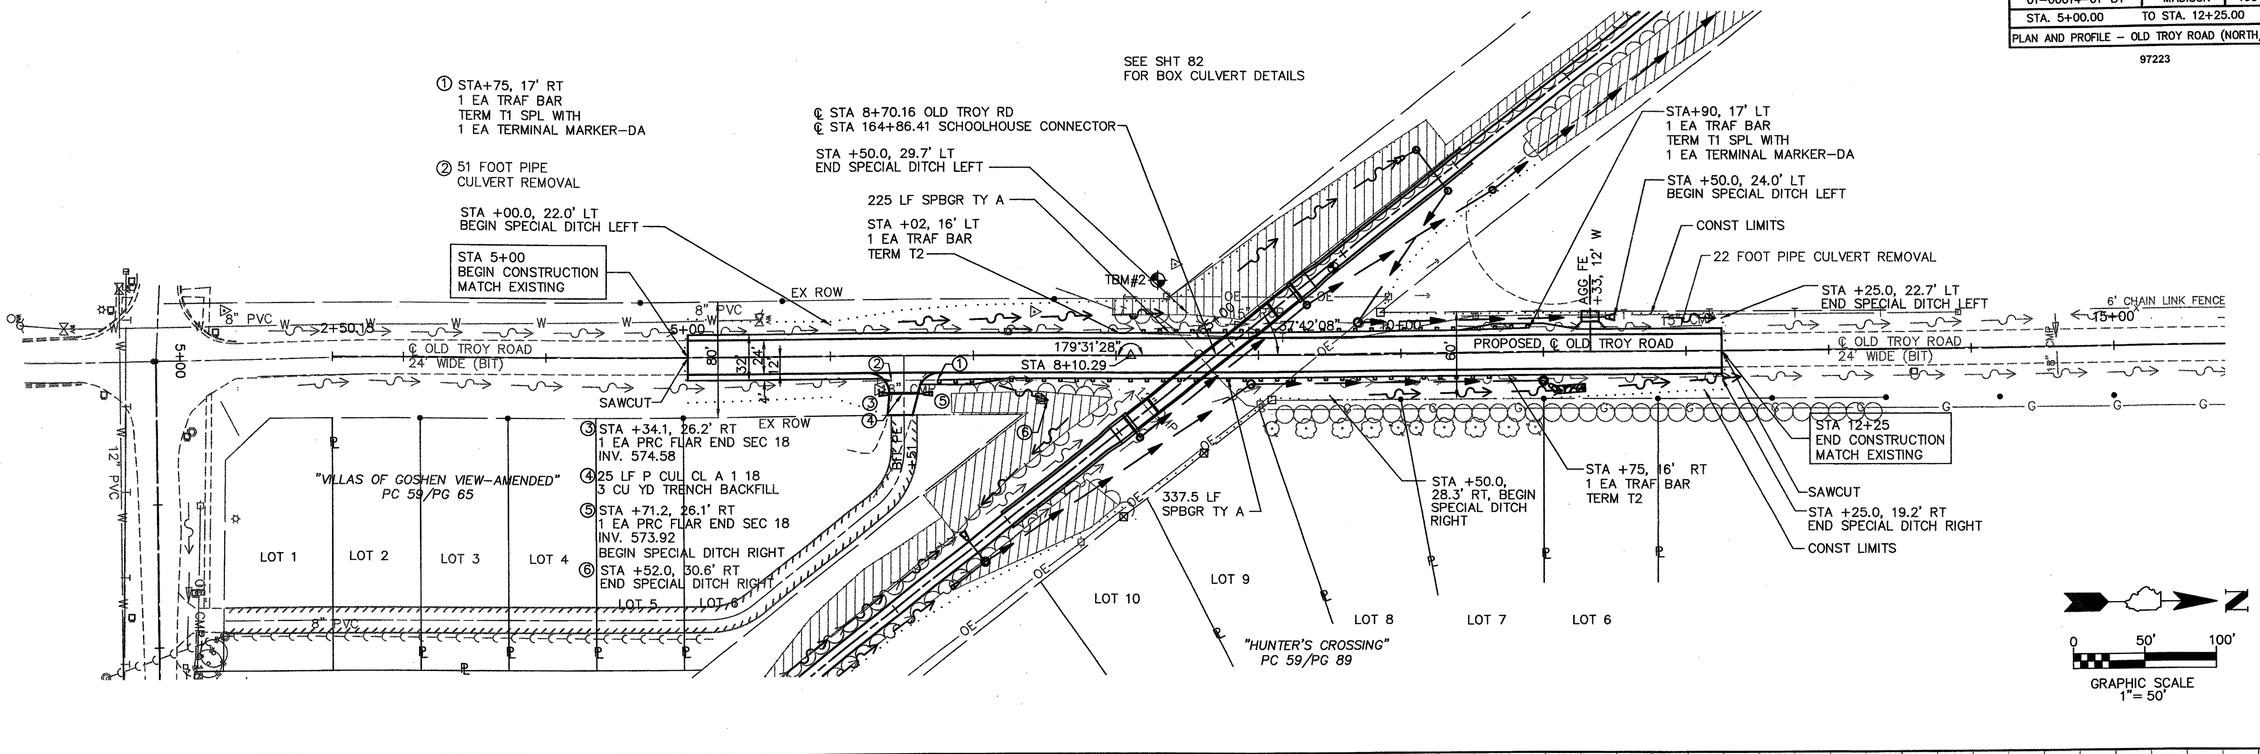

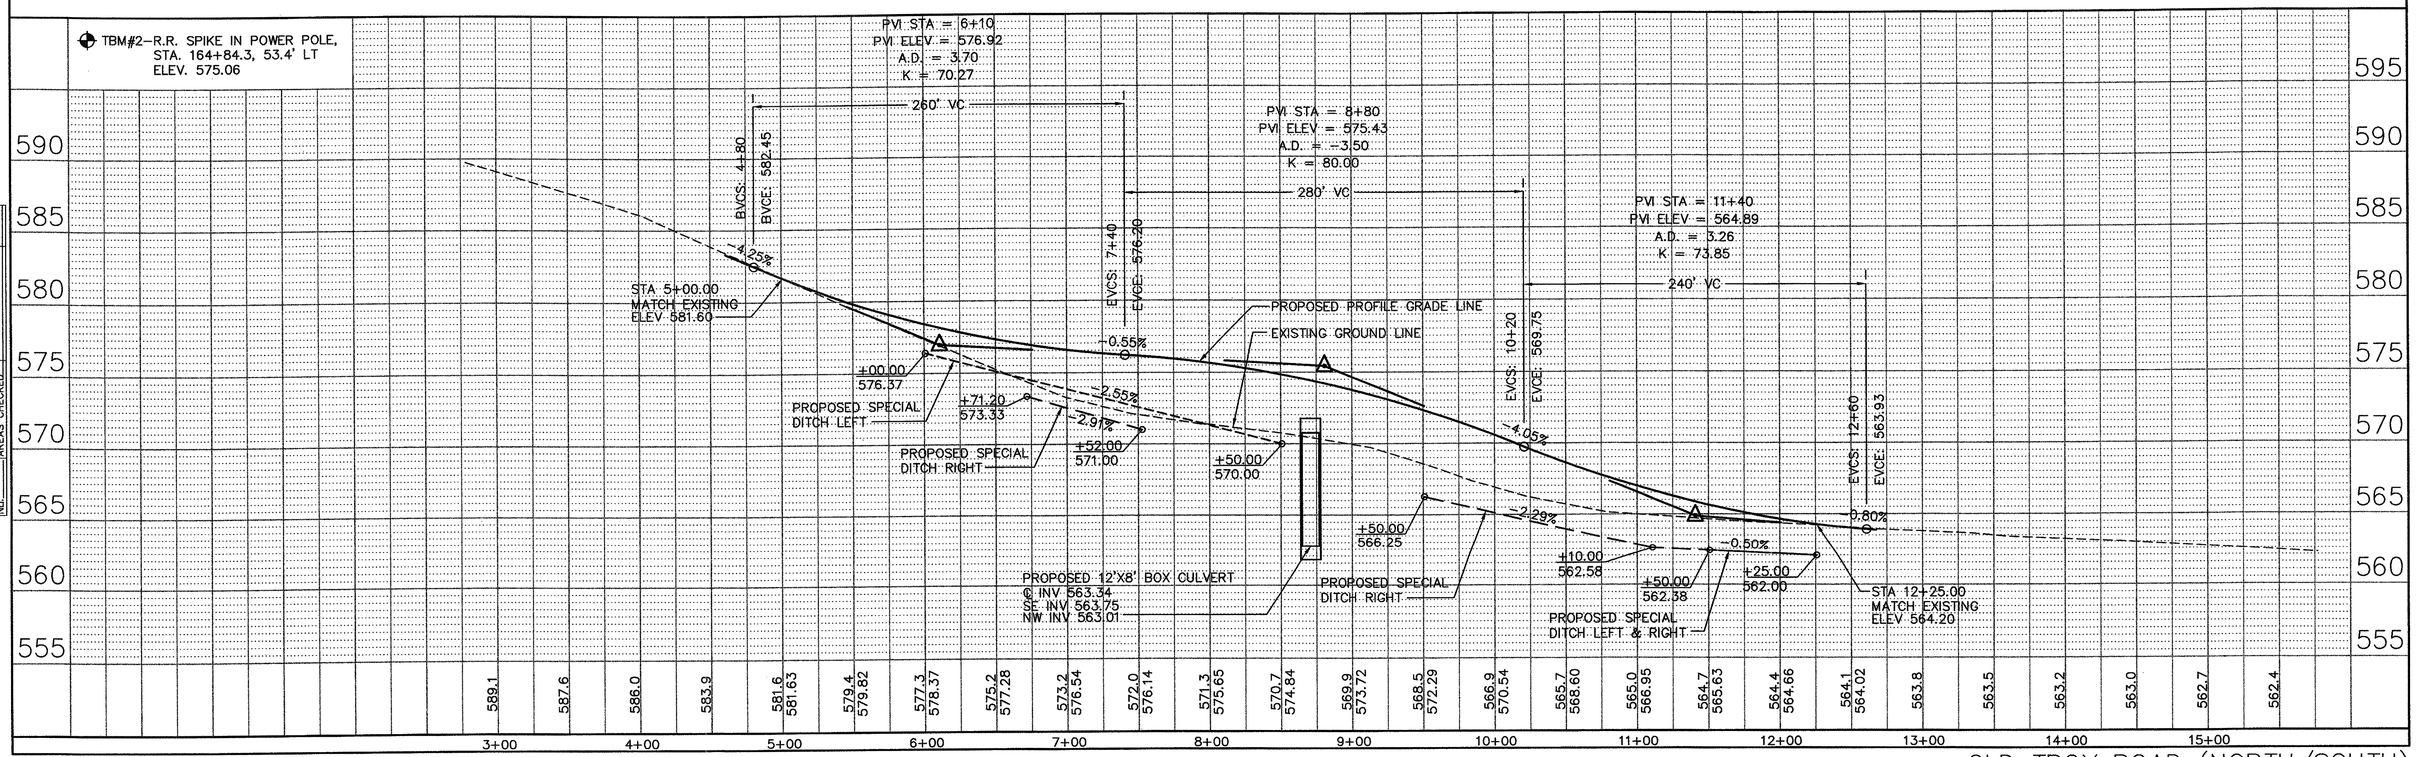

OLD TROY ROAD (NORTH/SOUTH)

STA 5+00 TO STA 12+25

FINAL SURVEY	BY	DATE
SURVEYED		
PLOTTED		
TEMPLATE		
AREA		
AREAS CHECKED		
NOTE BOOK		
NO.		

ORIGINAL SURVEY	BY	DATE
SURVEYED		
PLOTTED		
TEMPLATE		
AREA		
AREAS CHECKED		
NOTE BOOK		
NO.		

H:\P21040\dwg\140pp00.dwg, 12/08/2003 11:03:43 AM