SECTION	COUNTY	TOTAL SHEETS	SHEET NO.
01-00014-01-BT	MADISON	160	46
DETAILS			

97223

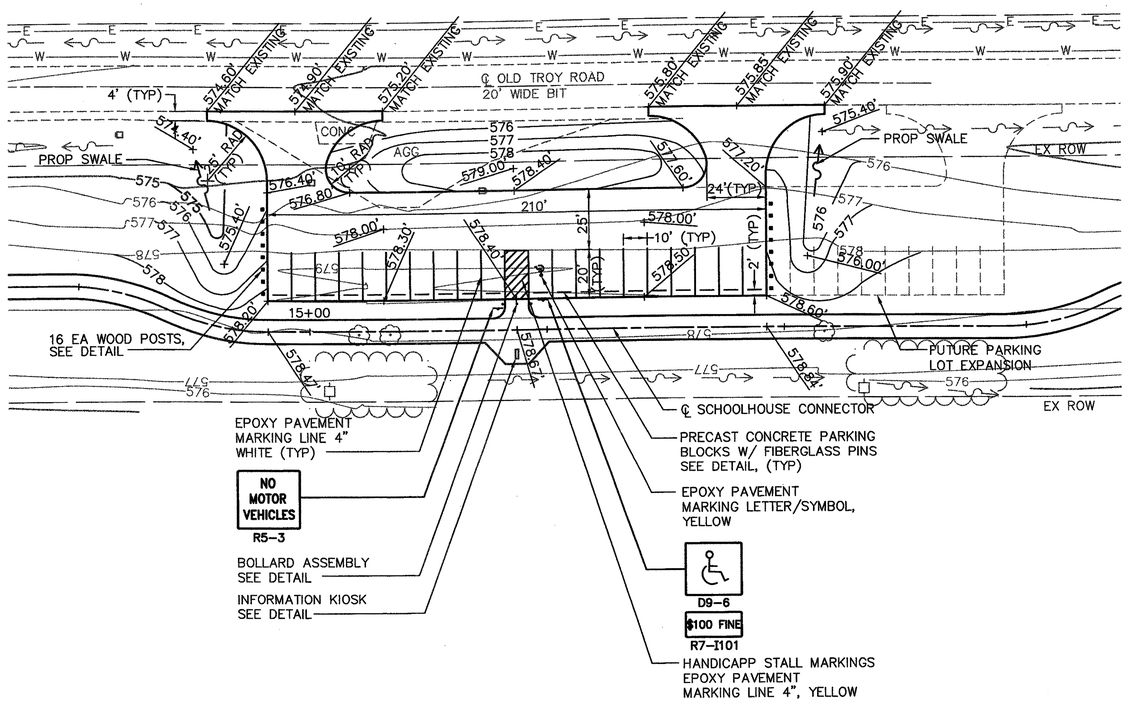

IL RTE 162 PARKING LOT

SCALE: 1"=30'

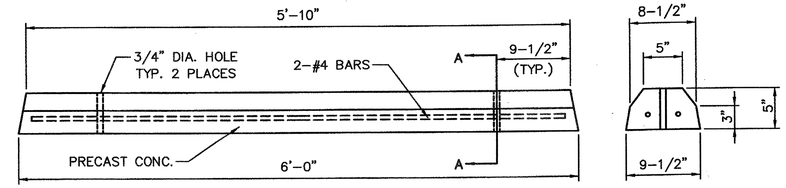

PRECAST CONCRETE CONCRETE PARKING BLOCK DETAIL

NOT TO SCALE

NOTE: PROVIDE 2, FIBERGLASS PINS FOR ANCHORING PARKING BLOCKS

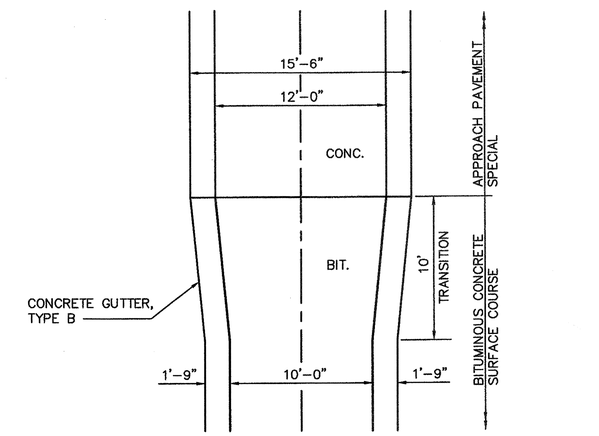

MAINLINE PAVEMENT TRANSITION DETAIL

NOT TO SCALE

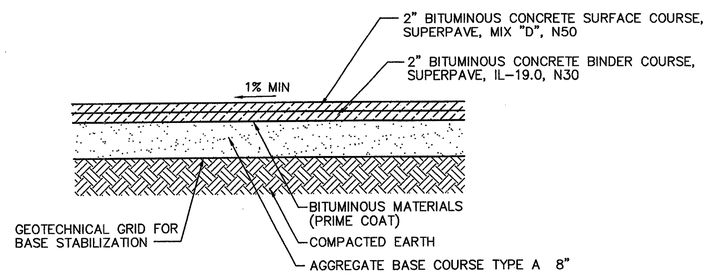

PROPOSED PARKING LOT TYPICAL SECTION

NOT TO SCALE

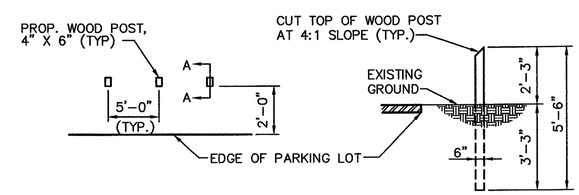

NOTE:
ALL TIMBER SHALL BE SMOOTH 4 SIDES AND BE TREATED ACCORDING TO THE APPLICABLE SPECIFICATION.

WOOD POSTS SHALL BE BACKFILLED WITH CONCRETE PREMIX MATERIAL.

WOOD POST DETAIL

NOT TO SCALE

FINAL SURVEY	BY	DATE
SURVEYED	SURVEYED	
CREATED	CREATED	
NOTE BOOK	TEMPLATE	
	AREAS	
NO.	AREAS CHECKED	

ORIGINAL SURVEY	BY	DATE
SURVEYED		
PLOTTED		
NOTE BOOK	TEMPLATE	
	AREAS	
NO.	AREAS CHECKED	

H:\PI21040\dwg\140dt03.dwg, 12/04/2003 05:41:59 PM