SECTION	COUNTY	TOTAL SHEETS	SHEET NO.
01-00014-01-BT	MADISON	160	61
STORMWATER POLLUTION PREVENTION PLAN			

97223

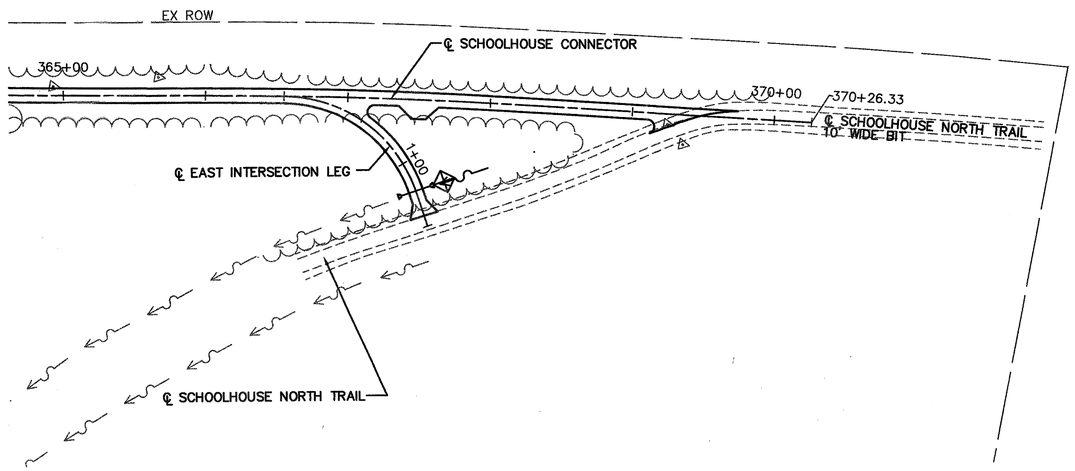

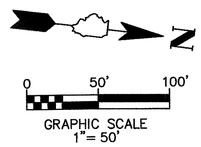

STA 335+00 TO STA 365+00

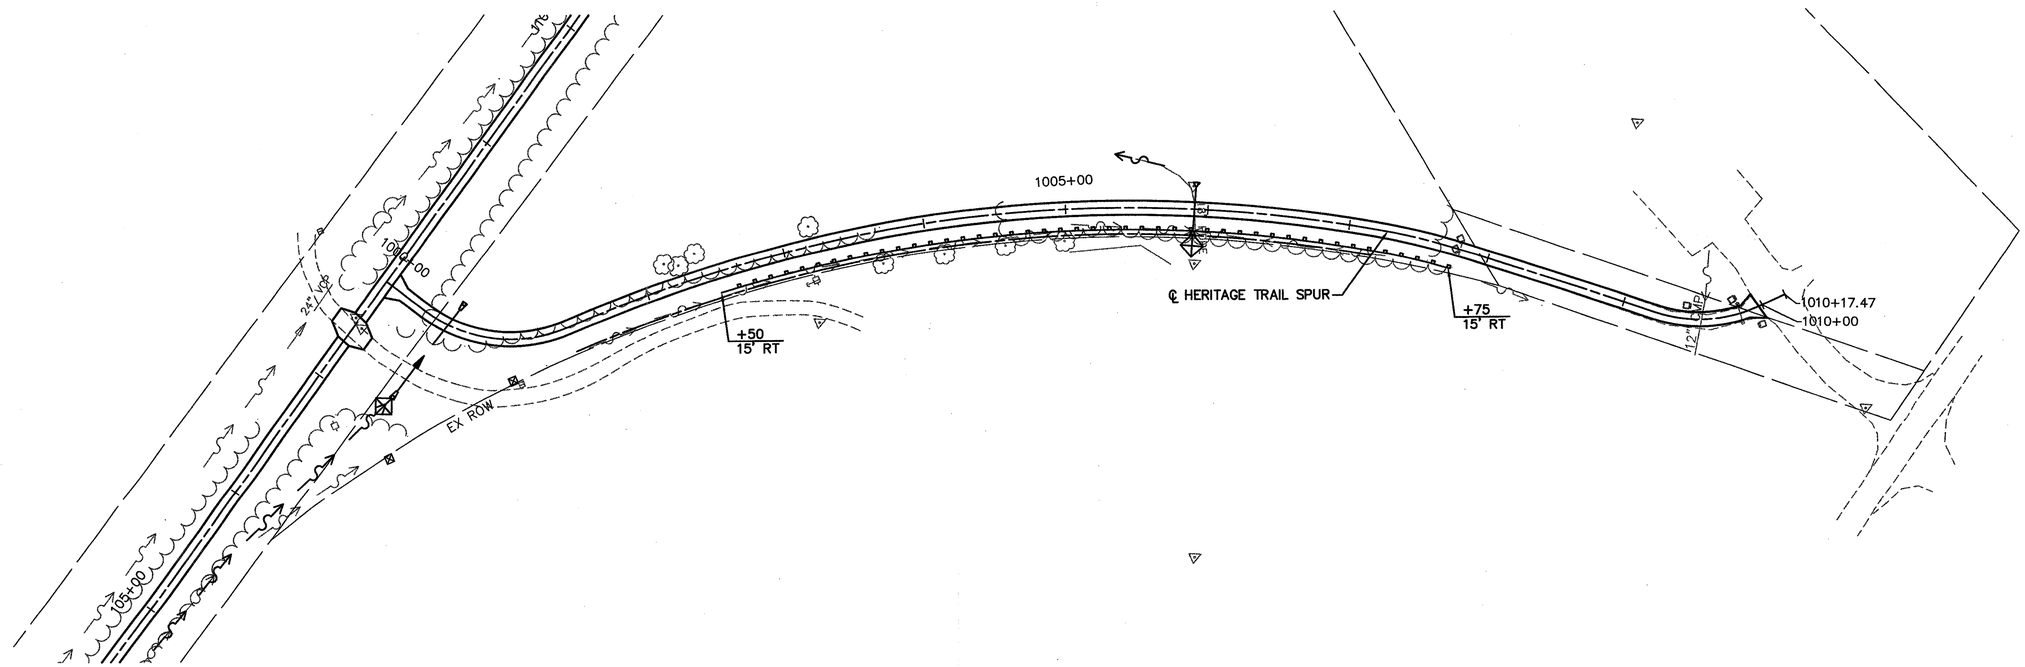

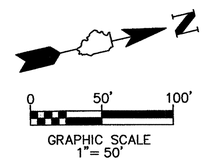

STORMWATER POLLUTION PREVENTION PLAN
HERITAGE TRAIL SPUR

H:\P21040\dwg\140SWPPP01.dwg, 12/05/2003 07:29:33 AM