SECTION	COUNTY	TOTAL SHEETS	SHEET NO.
01-00014-01-BT	MADISON	160	62
IL RTE 162 PEDESTRIAN BRIDGE GRADING PLAN			

97223

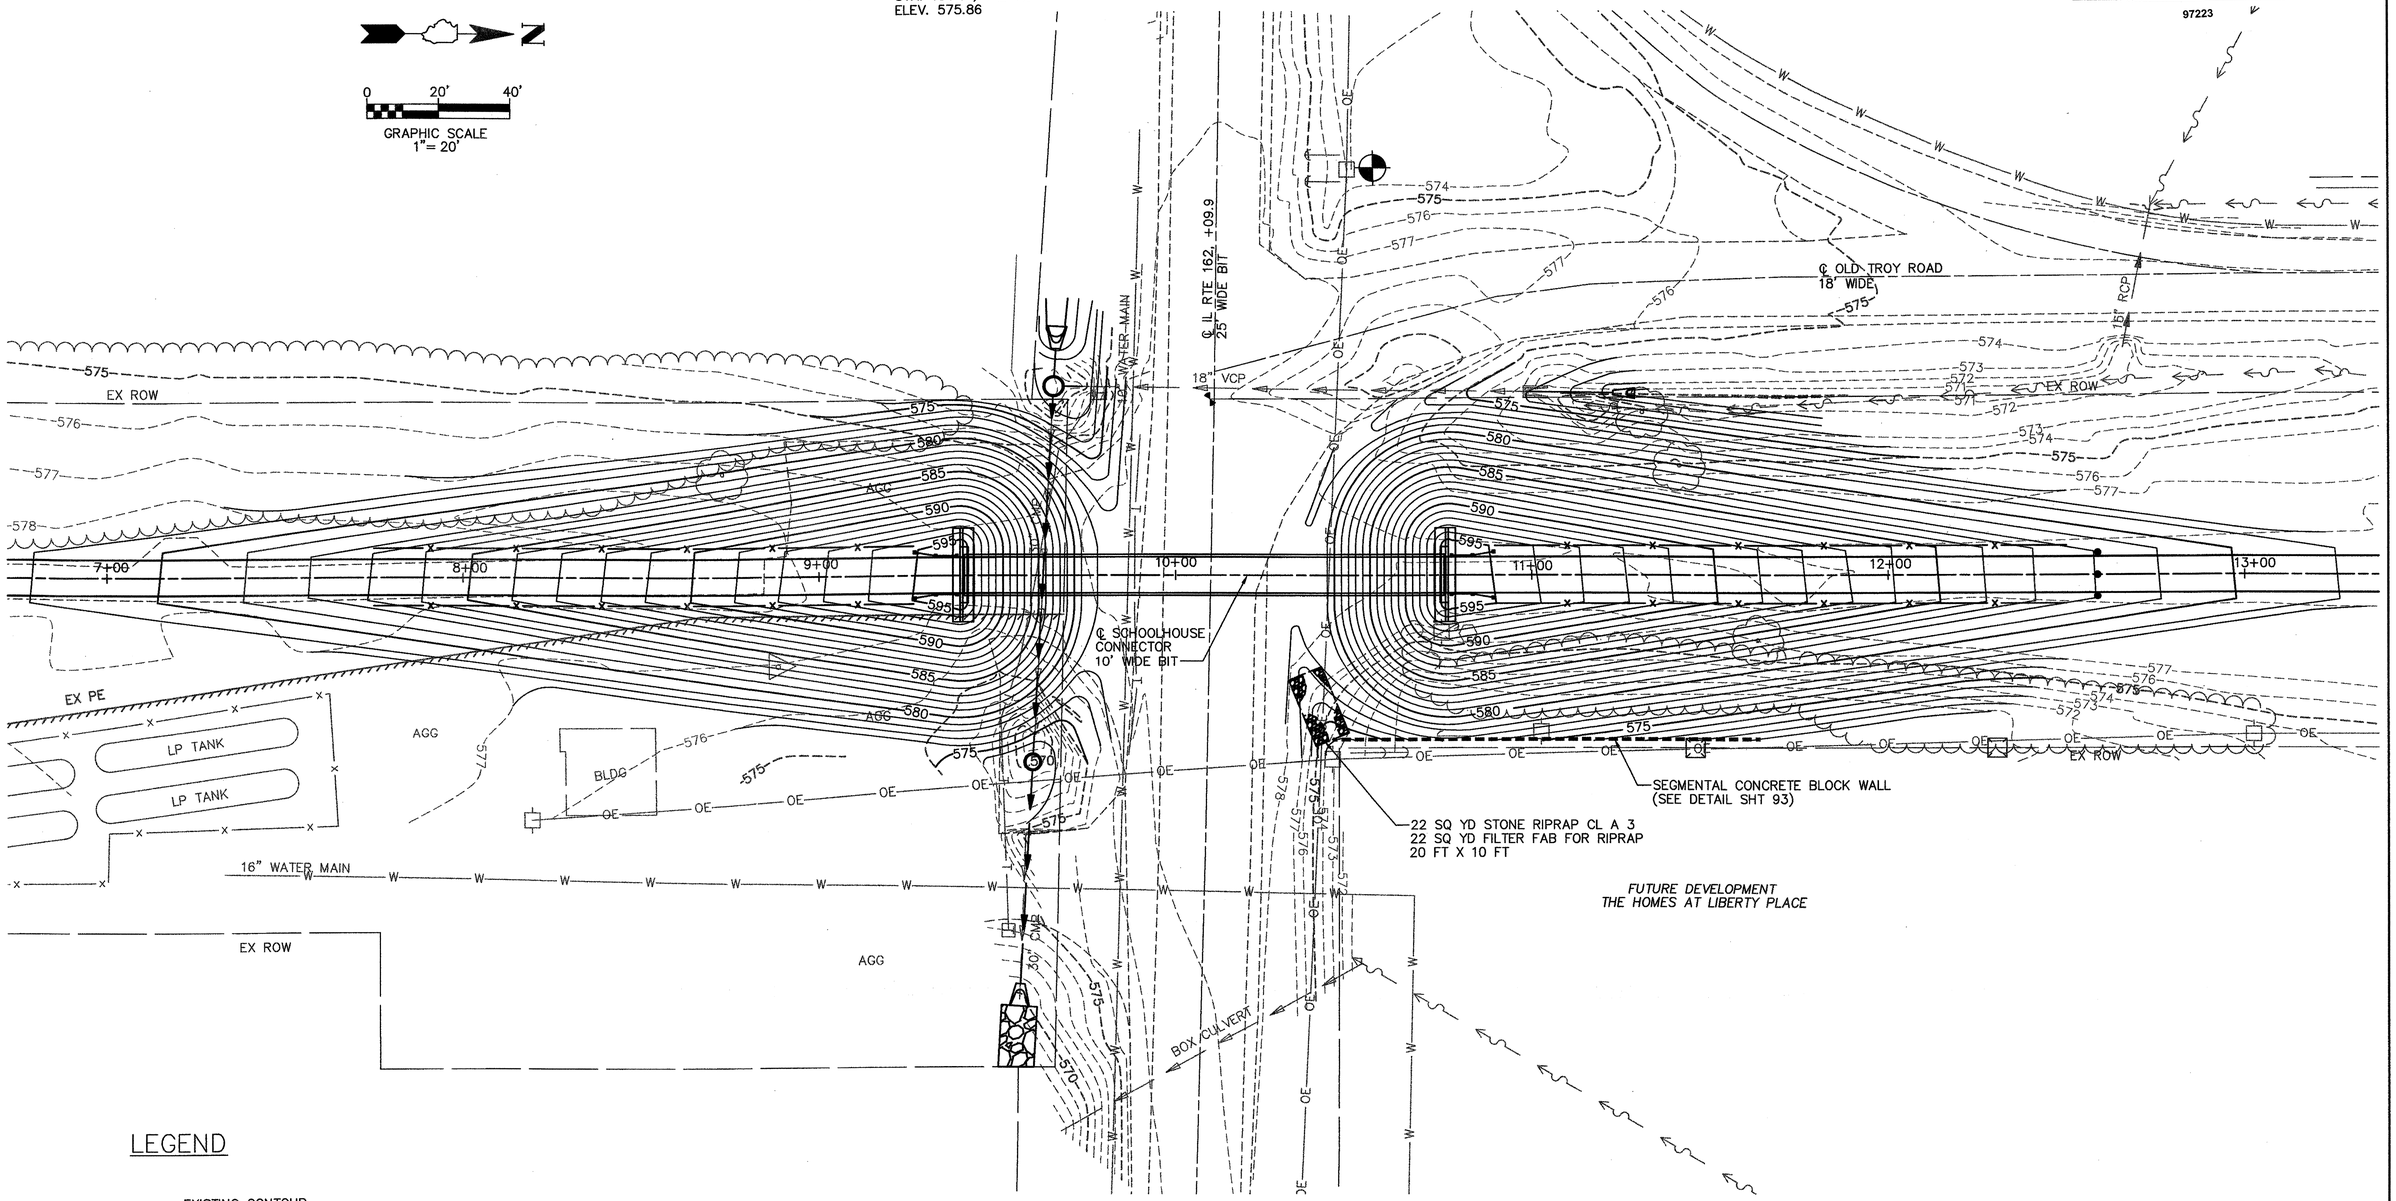

LEGEND

- EXISTING CONTOUR
- PROPOSED CONTOUR
- BORING LOCATION
- TBM

IL RTE 162
PEDESTRIAN BRIDGE
GRADING PLAN

NOTE: ALL STATIONS AND OFFSETS ARE SHOWN TO THE SCHOOLHOUSE CONNECTOR ALIGNMENT.

FINAL SURVEY		BY	DATE
NOTE BOOK	SURVEYED		
NO.	PLOTTED		
	TEMPLATE		
	AREAS		
	AREAS CHECKED		

ORIGINAL SURVEY		BY	DATE
NOTE BOOK	SURVEYED		
NO.	PLOTTED		
	TEMPLATE		
	AREAS		
	AREAS CHECKED		

H:\P\21040\dwg\struct\IL_162_Grading_Sht.dwg, 12/05/2008 10:48:48 AM