SECTION	COUNTY	TOTAL SHEETS	SHEET NO.
01-00014-01-BT	MADISON	160	63
OLD TROY ROAD (I-270) GRADING PLAN			

97223

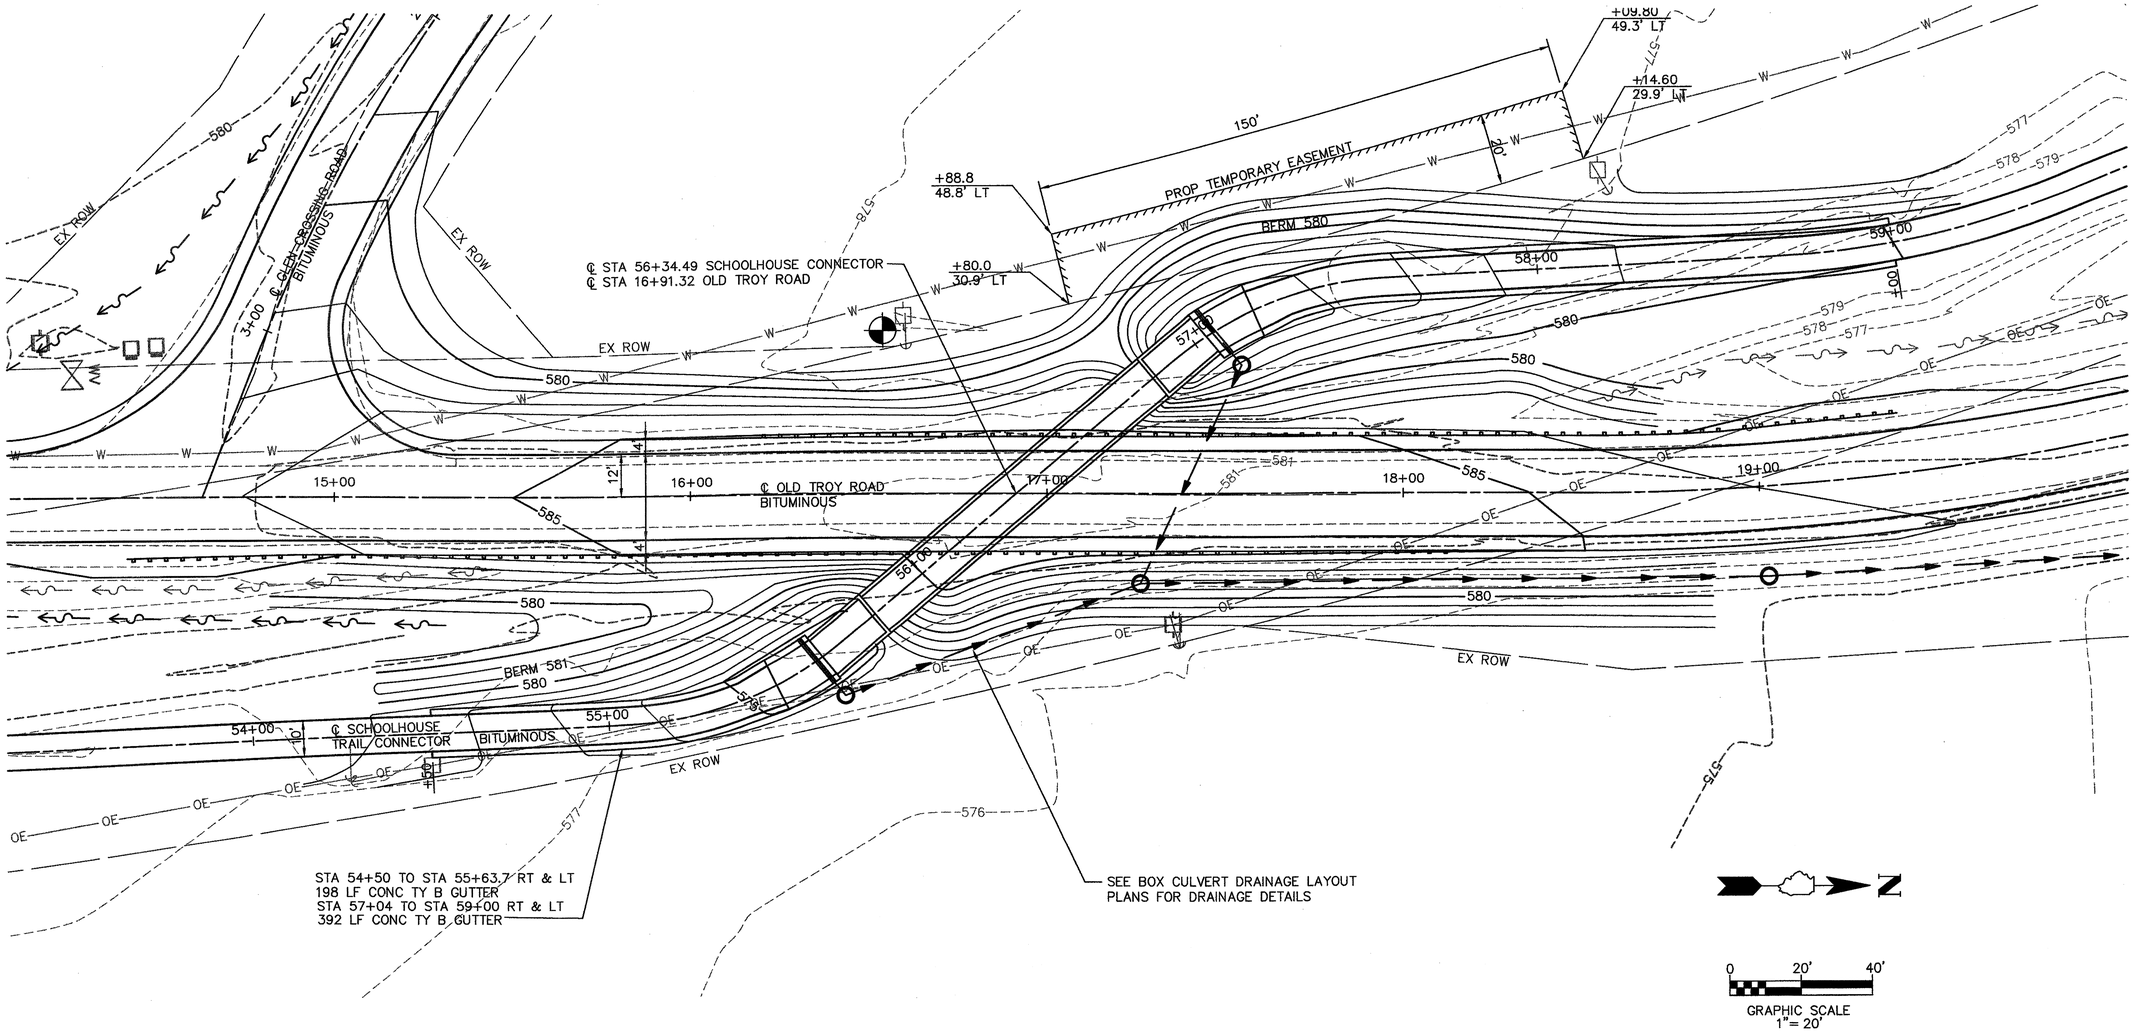

OLD TROY ROAD (I-270)
GRADING PLAN

LEGEND

- EXISTING CONTOUR
- PROPOSED CONTOUR
- BORING LOCATION
- TBM

NOTE: ALL STATIONS AND OFFSETS ARE SHOWN TO THE SCHOOLHOUSE CONNECTOR ALIGNMENT.

FINAL SURVEY		BY	DATE
NOTE BOOK	SURVEYED		
	PLOTTED		
	TEMPLATE		
	AREAS		
NO.	AREAS CHECKED		

ORIGINAL SURVEY		BY	DATE
NOTE BOOK	SURVEYED		
	PLOTTED		
	TEMPLATE		
	AREAS		
NO.	AREAS CHECKED		

H:\P\21040\dwg\struct\Otr_270_Grading_Sht.dwg, 12/05/2003 9:36:56 AM

OLD TROY ROAD (I-270)
GRADING PLAN