SECTION	COUNTY	TOTAL SHEETS	SHEET NO.
01-00014-01-BT	MADISON	160	65
OLD TROY ROAD (NORTH/SOUTH) GRADING PLAN			

97223

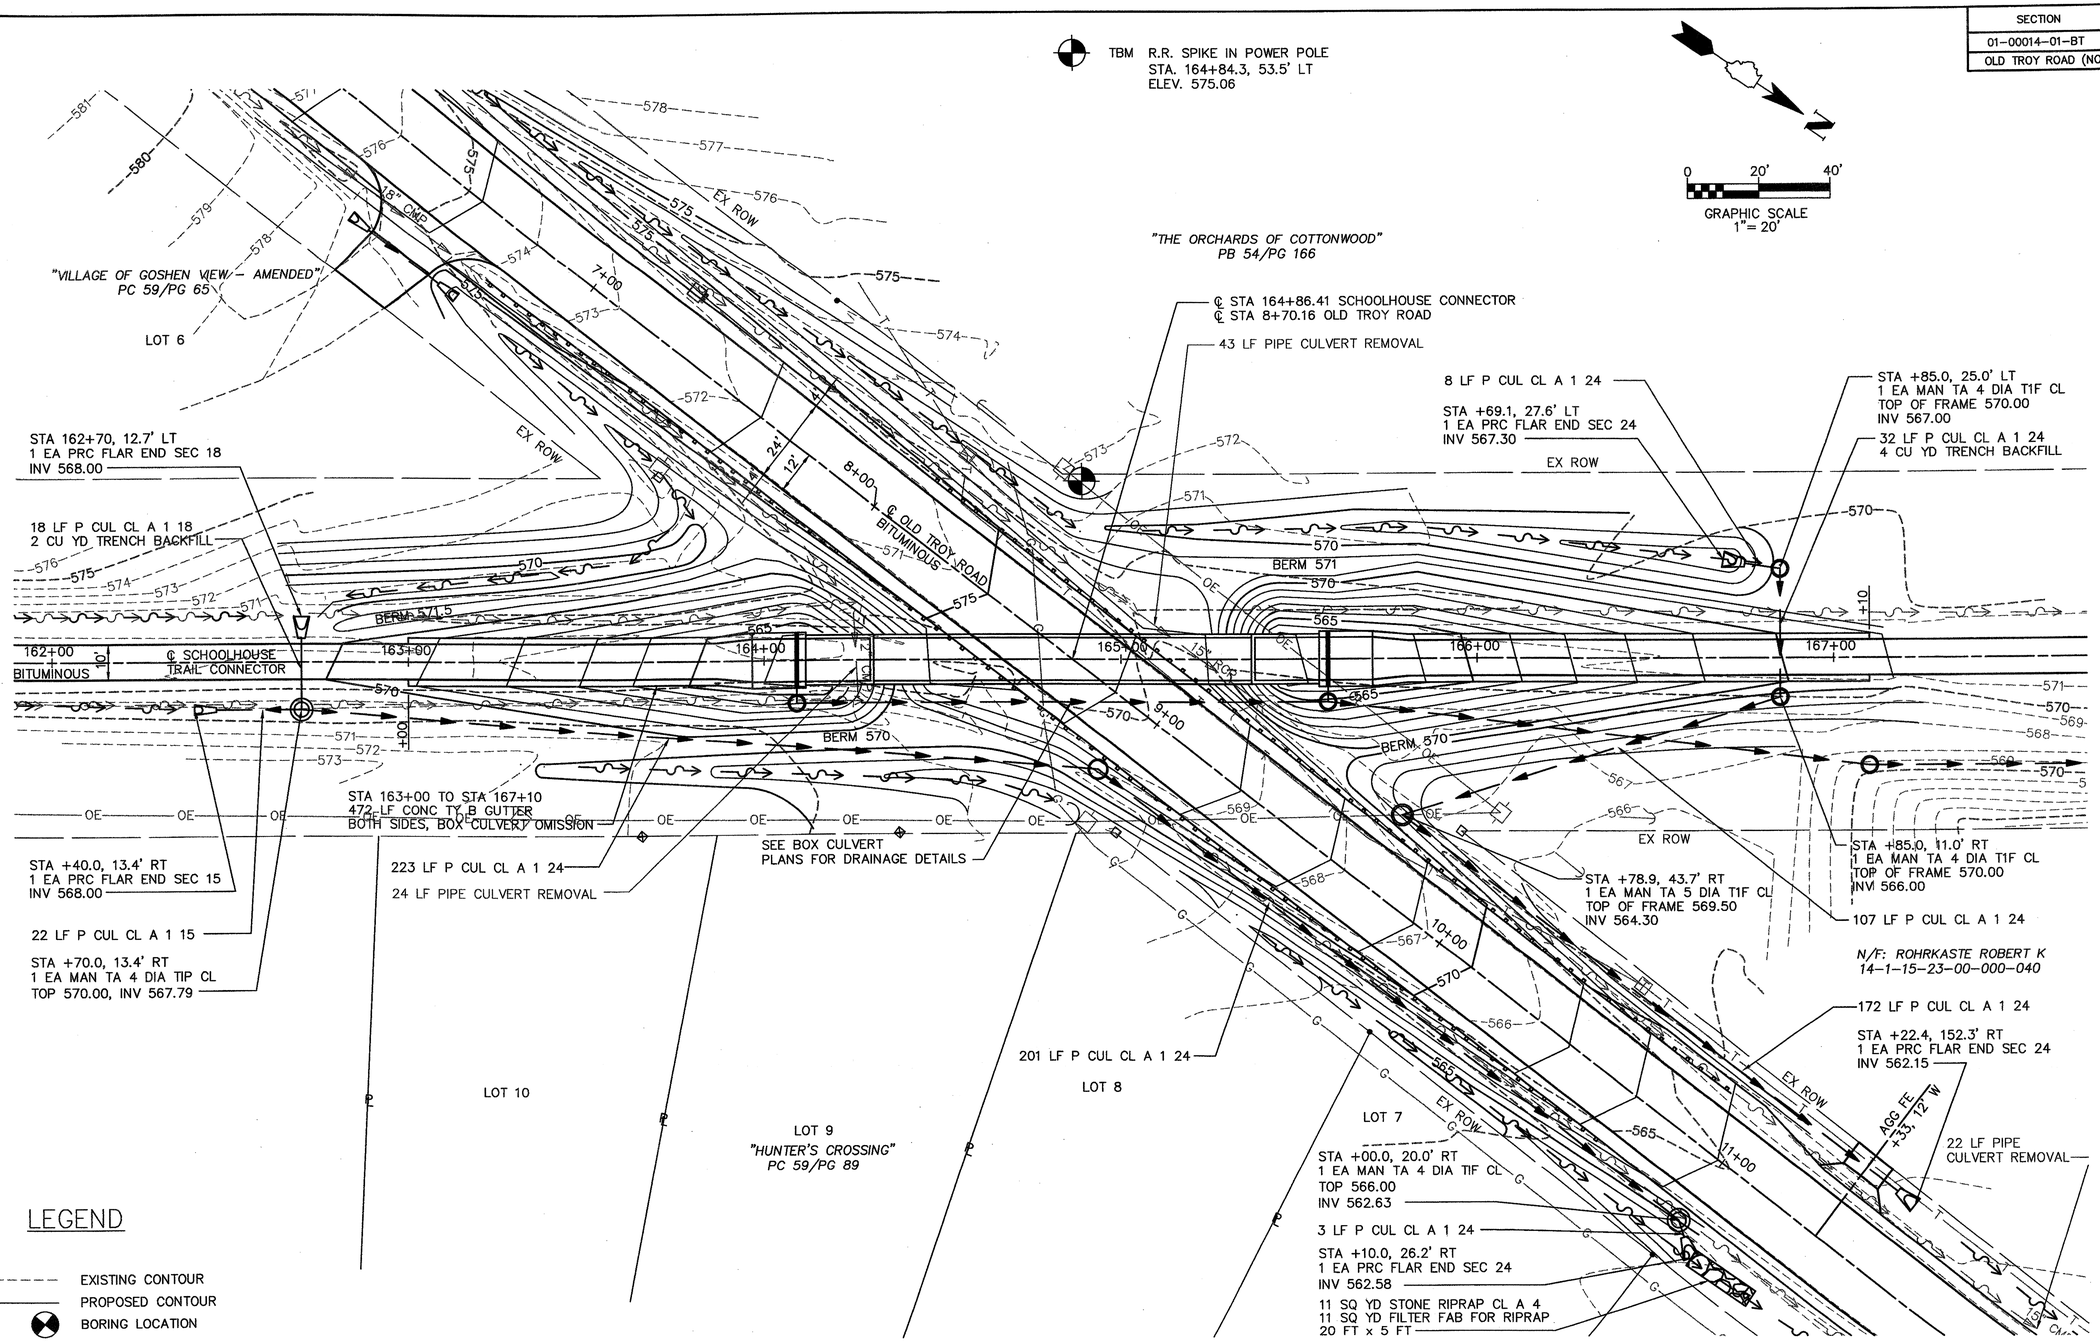

OLD TROY ROAD (NORTH/SOUTH) GRADING PLAN

NOTE: ALL STATIONS AND OFFSETS ARE SHOWN TO THE SCHOOLHOUSE CONNECTOR ALIGNMENT.

FINAL SURVEY	BY	DATE
SURVEYED		
PLOTTED		
TEMPLATE		
AREAS		
AREAS CHECKED		
NOTE BOOK		
NO.		

ORIGINAL SURVEY	BY	DATE
SURVEYED		
PLOTTED		
TEMPLATE		
AREAS		
AREAS CHECKED		
NOTE BOOK		
NO.		

H:\P21040\dwg\struct\Or_NS_Grading_Sht.dwg, 12/8/2008 10:52:39 AM

OLD TROY ROAD (NORTH/SOUTH)
GRADING PLAN