SECTION	COUNTY	TOTAL SHEETS	SHEET NO.
01-00014-01-BT	MADISON	160	67
CENTER GROVE ROAD GRADING PLAN			

97223

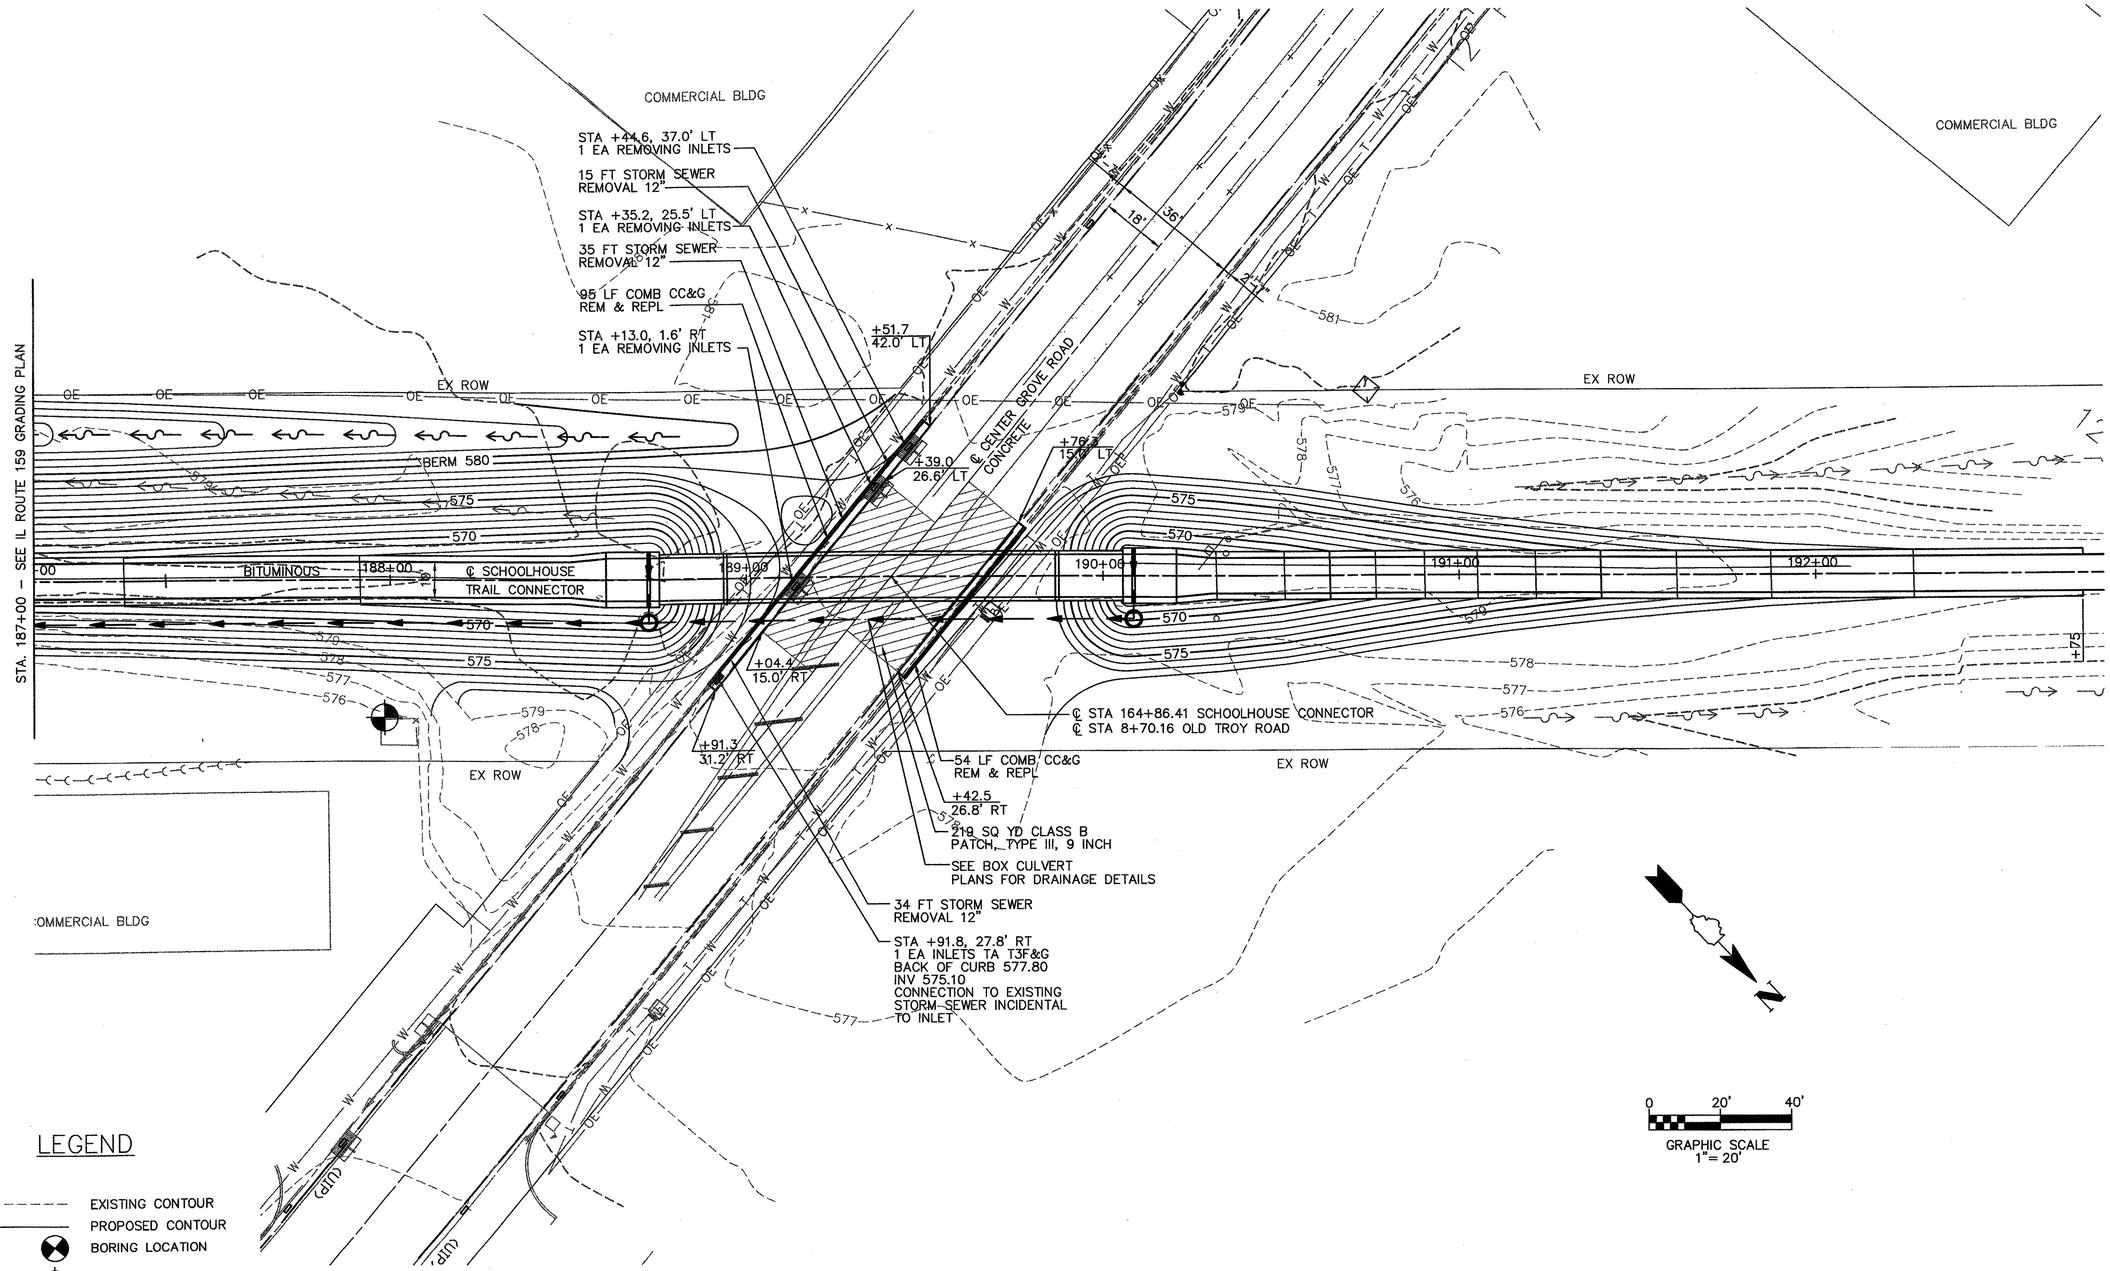

LEGEND

- EXISTING CONTOUR
- PROPOSED CONTOUR
- BORING LOCATION
- TBM

CENTER GROVE ROAD GRADING PLAN

NOTE: ALL STATIONS AND OFFSETS ARE SHOWN TO THE SCHOOLHOUSE CONNECTOR ALIGNMENT.

FINAL SURVEY	BY	DATE
SURVEYED		
PLOTTED		
TEMPLATE		
AREAS		
AREAS CHECKED		
NOTE BOOK		
NO.		

SURVEY	BY	DATE
SURVEYED		
PLOTTED		
TEMPLATE		
AREAS		
AREAS CHECKED		
NOTE BOOK		
NO.		

H:\PC\21040\dwg\structure\Ctr_Grv_Grading_Sht.dwg, 12/06/2021 8:01:43 AM