SECTION	COUNTY	TOTAL SHEETS	SHEET NO.
01-00014-01-BT	MADISON	160	68
OLD TROY ROAD (I-270) DRAIN LAYOUT PLAN			

97223

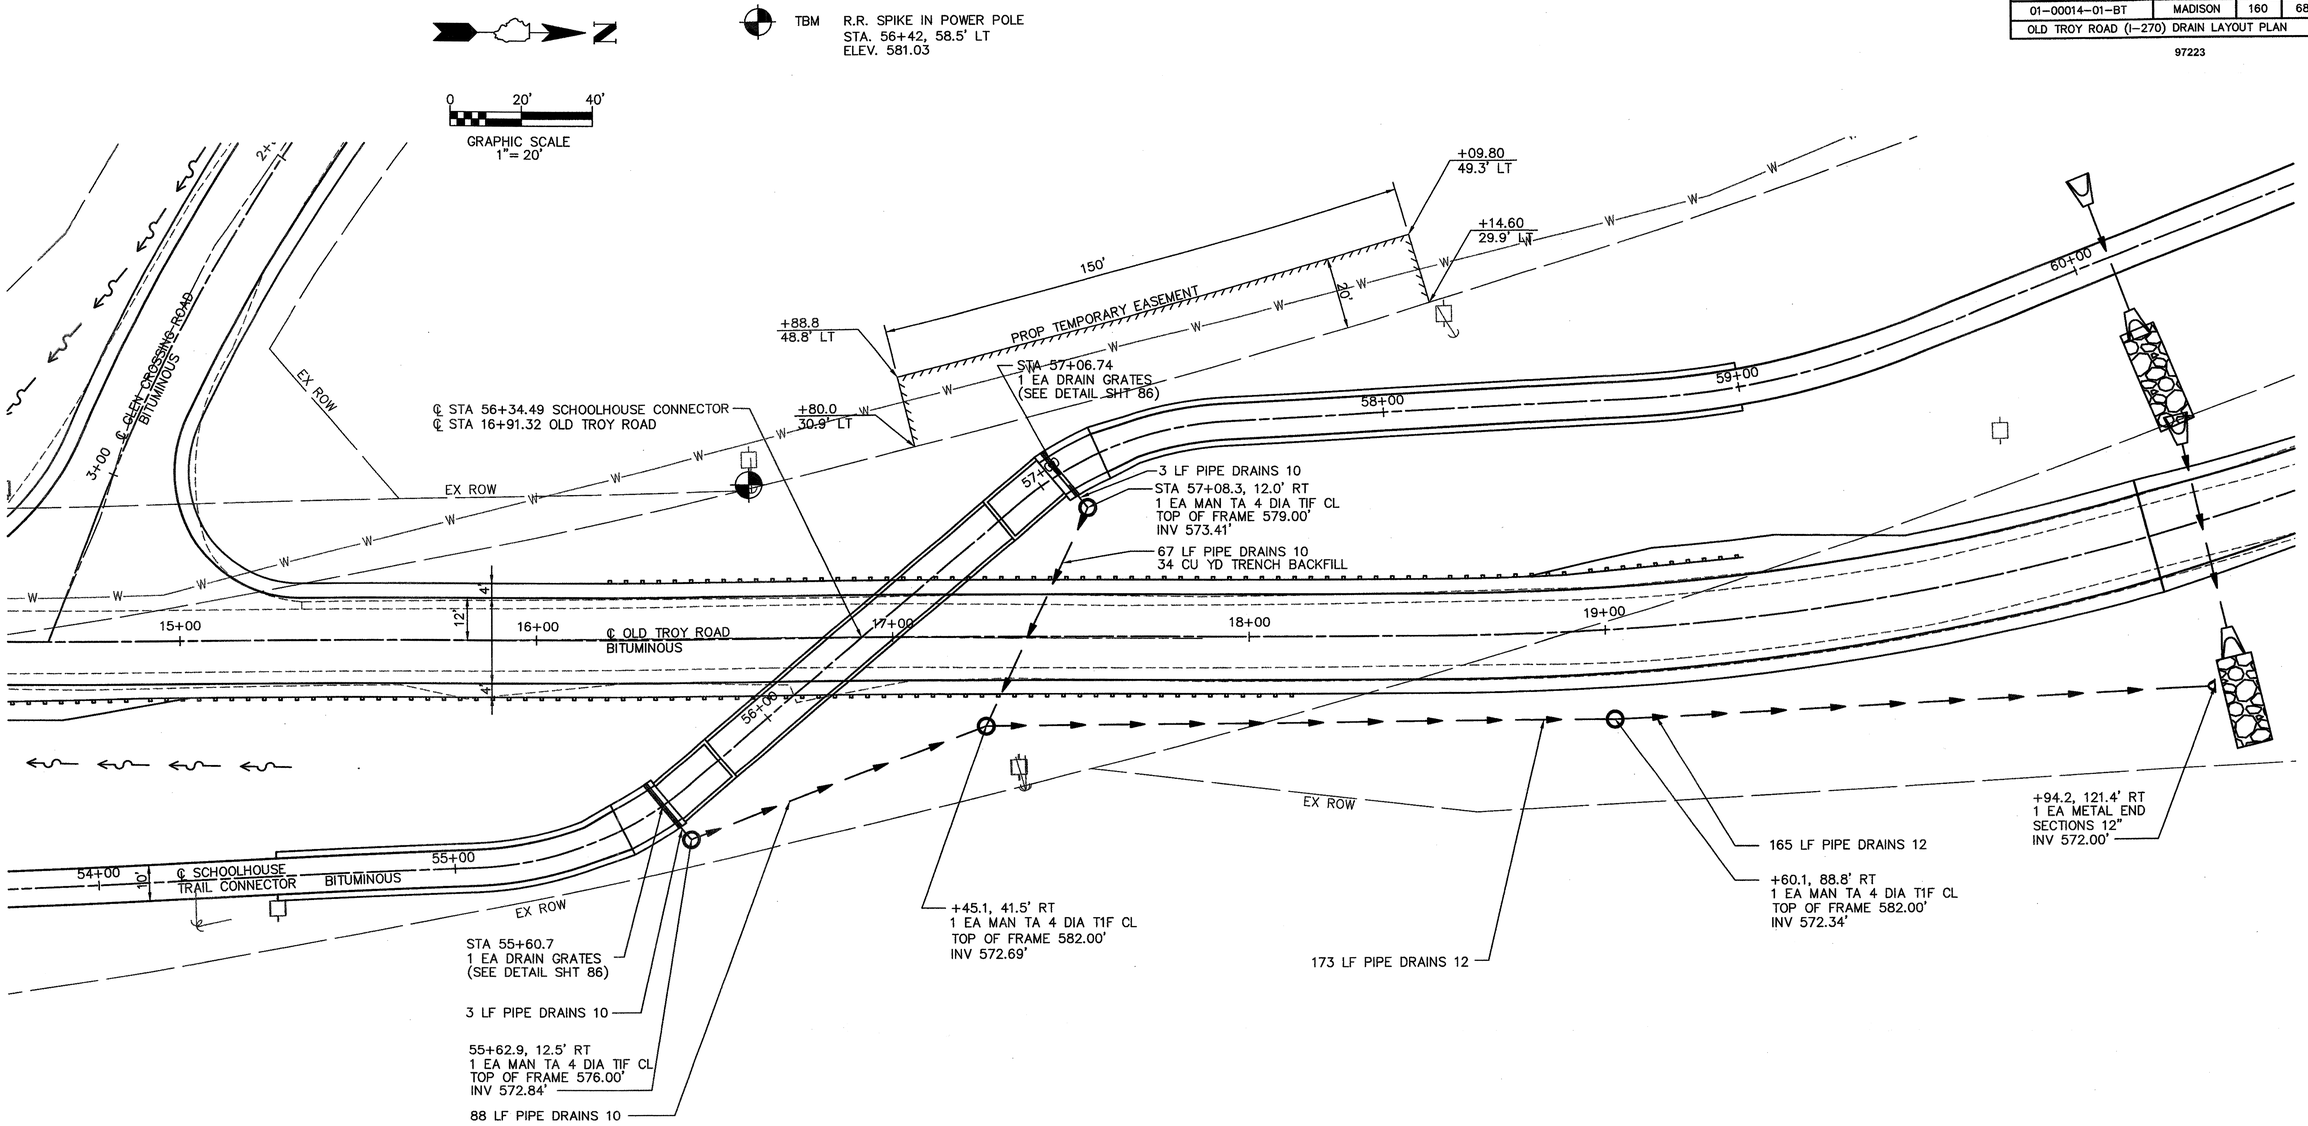

OLD TROY ROAD (I-270)
BOX CULVERT
DRAIN LAYOUT PLAN

NOTE: ALL STATIONS AND OFFSETS ARE SHOWN TO THE SCHOOLHOUSE CONNECTOR ALIGNMENT.

FINAL SURVEY	BY	DATE
SURVEYED		
PLOTTED		
TEMPLATE		
AREAS		
AREAS CHECKED		
NOTE BOOK		
NO.		

ORIGINAL SURVEY	BY	DATE
SURVEYED		
PLOTTED		
TEMPLATE		
AREAS		
AREAS CHECKED		
NOTE BOOK		
NO.		

H:\PI2104\dwg\structOr_270_Stormsewer_Sht.dwg, 12/08/2003 11:41:08 AM