SECTION	COUNTY	TOTAL SHEETS	SHEET NO.
01-00014-01-BT	MADISON	160	69
OLD TROY ROAD (EAST/WEST) DRAINAGE PLAN			

97223

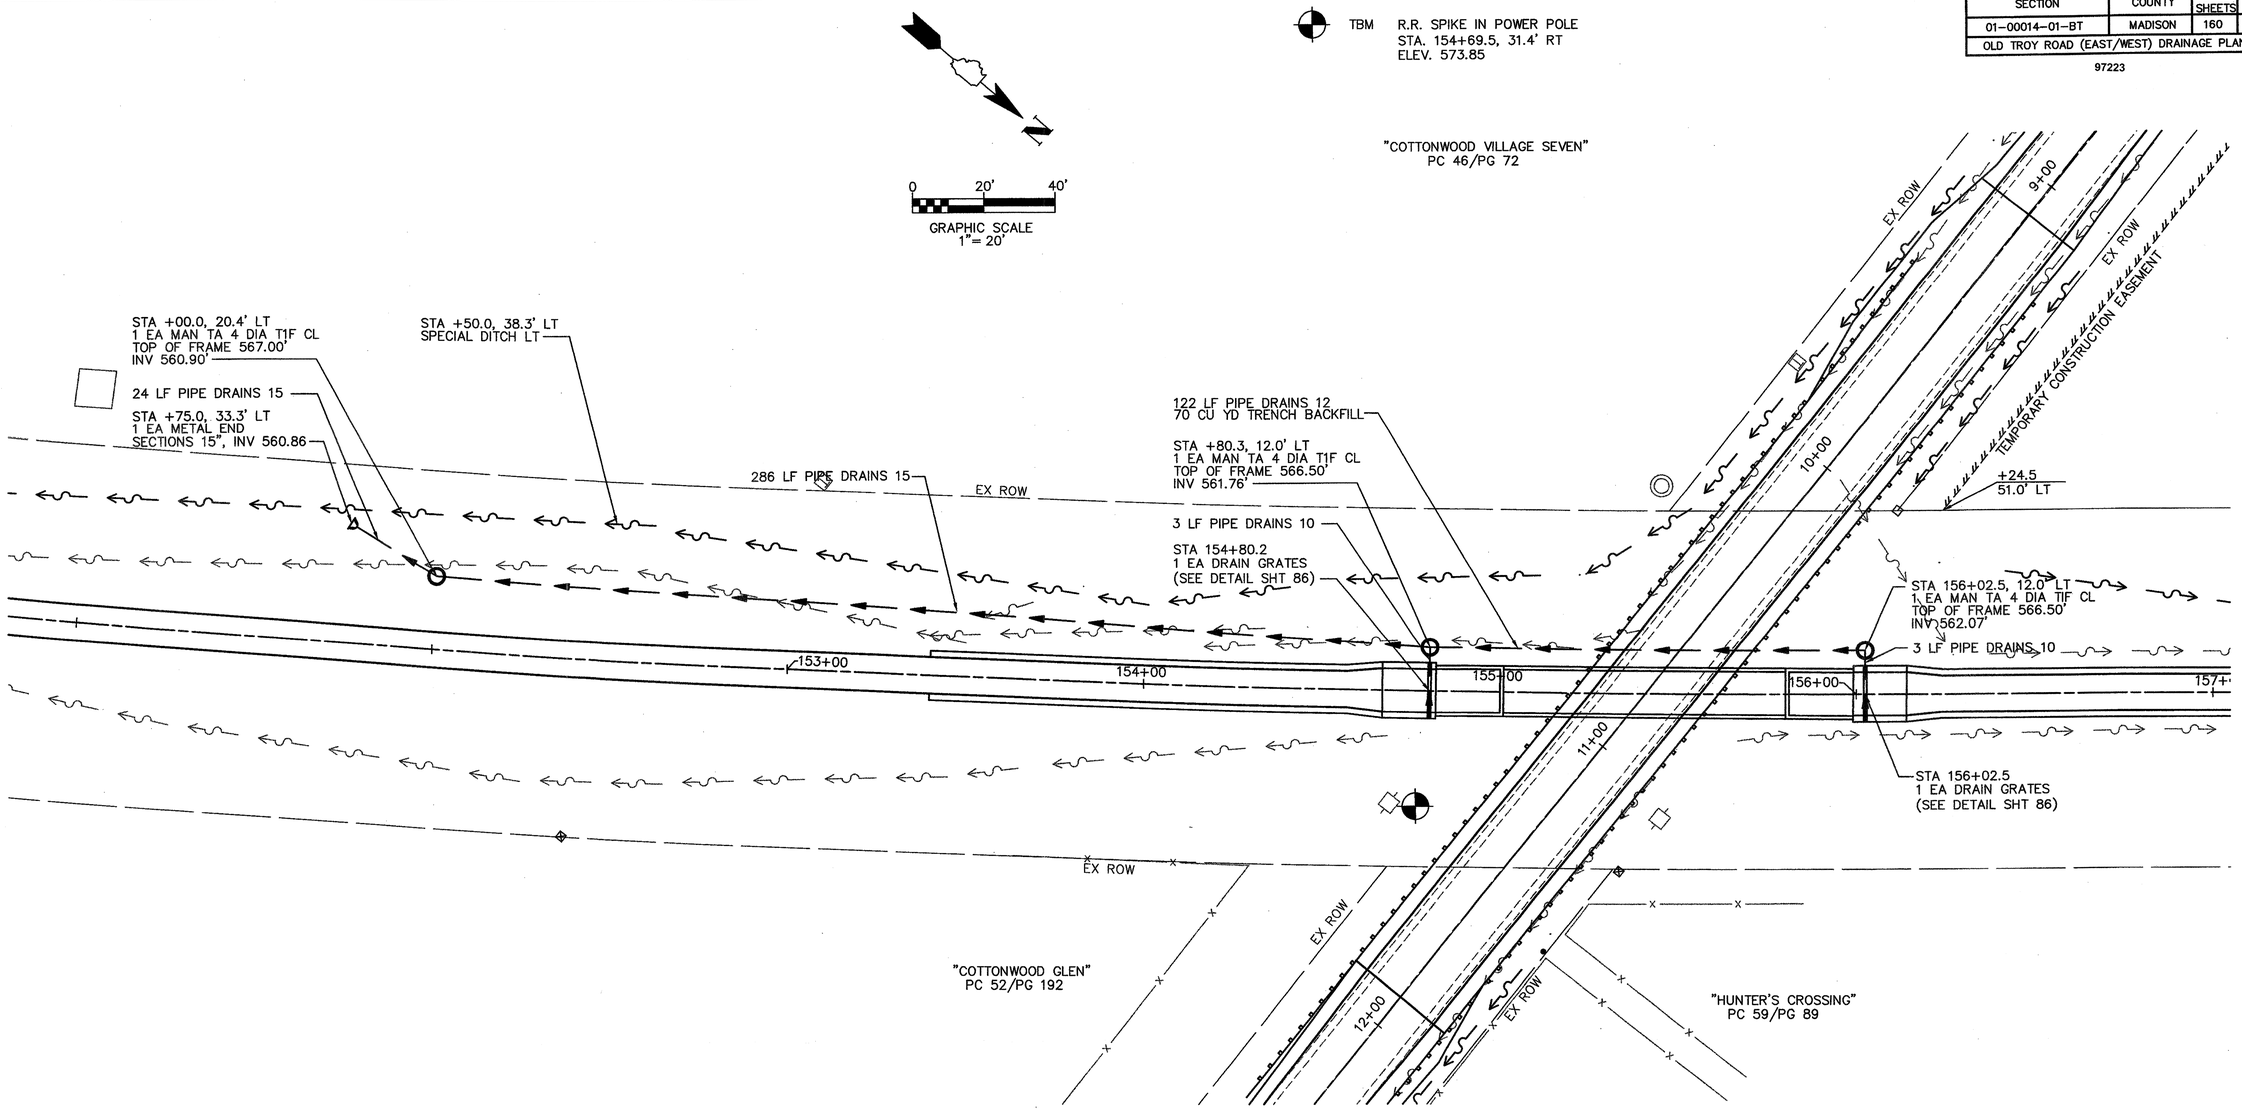

FINAL SURVEY	BY	DATE
SURVEYED		
PLOTTED		
NOTE BOOK TEMPLATE		
AREAS		
NO. AREAS CHECKED		

ORIGINAL SURVEY	BY	DATE
SURVEYED		
PLOTTED		
NOTE BOOK TEMPLATE		
AREAS		
NO. AREAS CHECKED		

H:\P21040\dwg\struct\Otr_EW_Stormsewer_Sht.dwg,12/08/2003 11:33:45 AM

OLD TROY ROAD (EAST/WEST)
BOX CULVERT
DRAINAGE PLAN

NOTE: ALL STATIONS AND OFFSETS ARE SHOWN TO THE SCHOOLHOUSE CONNECTOR ALIGNMENT.

OLD TROY ROAD (EAST/WEST)
BOX CULVERT DRAINAGE PLAN