| SECTION | COUNTY | TOTAL SHEETS | SHEET NO. |
|---|---|---|---|
| 01-00014-01-BT | MADISON | 160 | 71 |
| CENTER GROVE ROAD DRAINAGE PLAN | | | |

97223

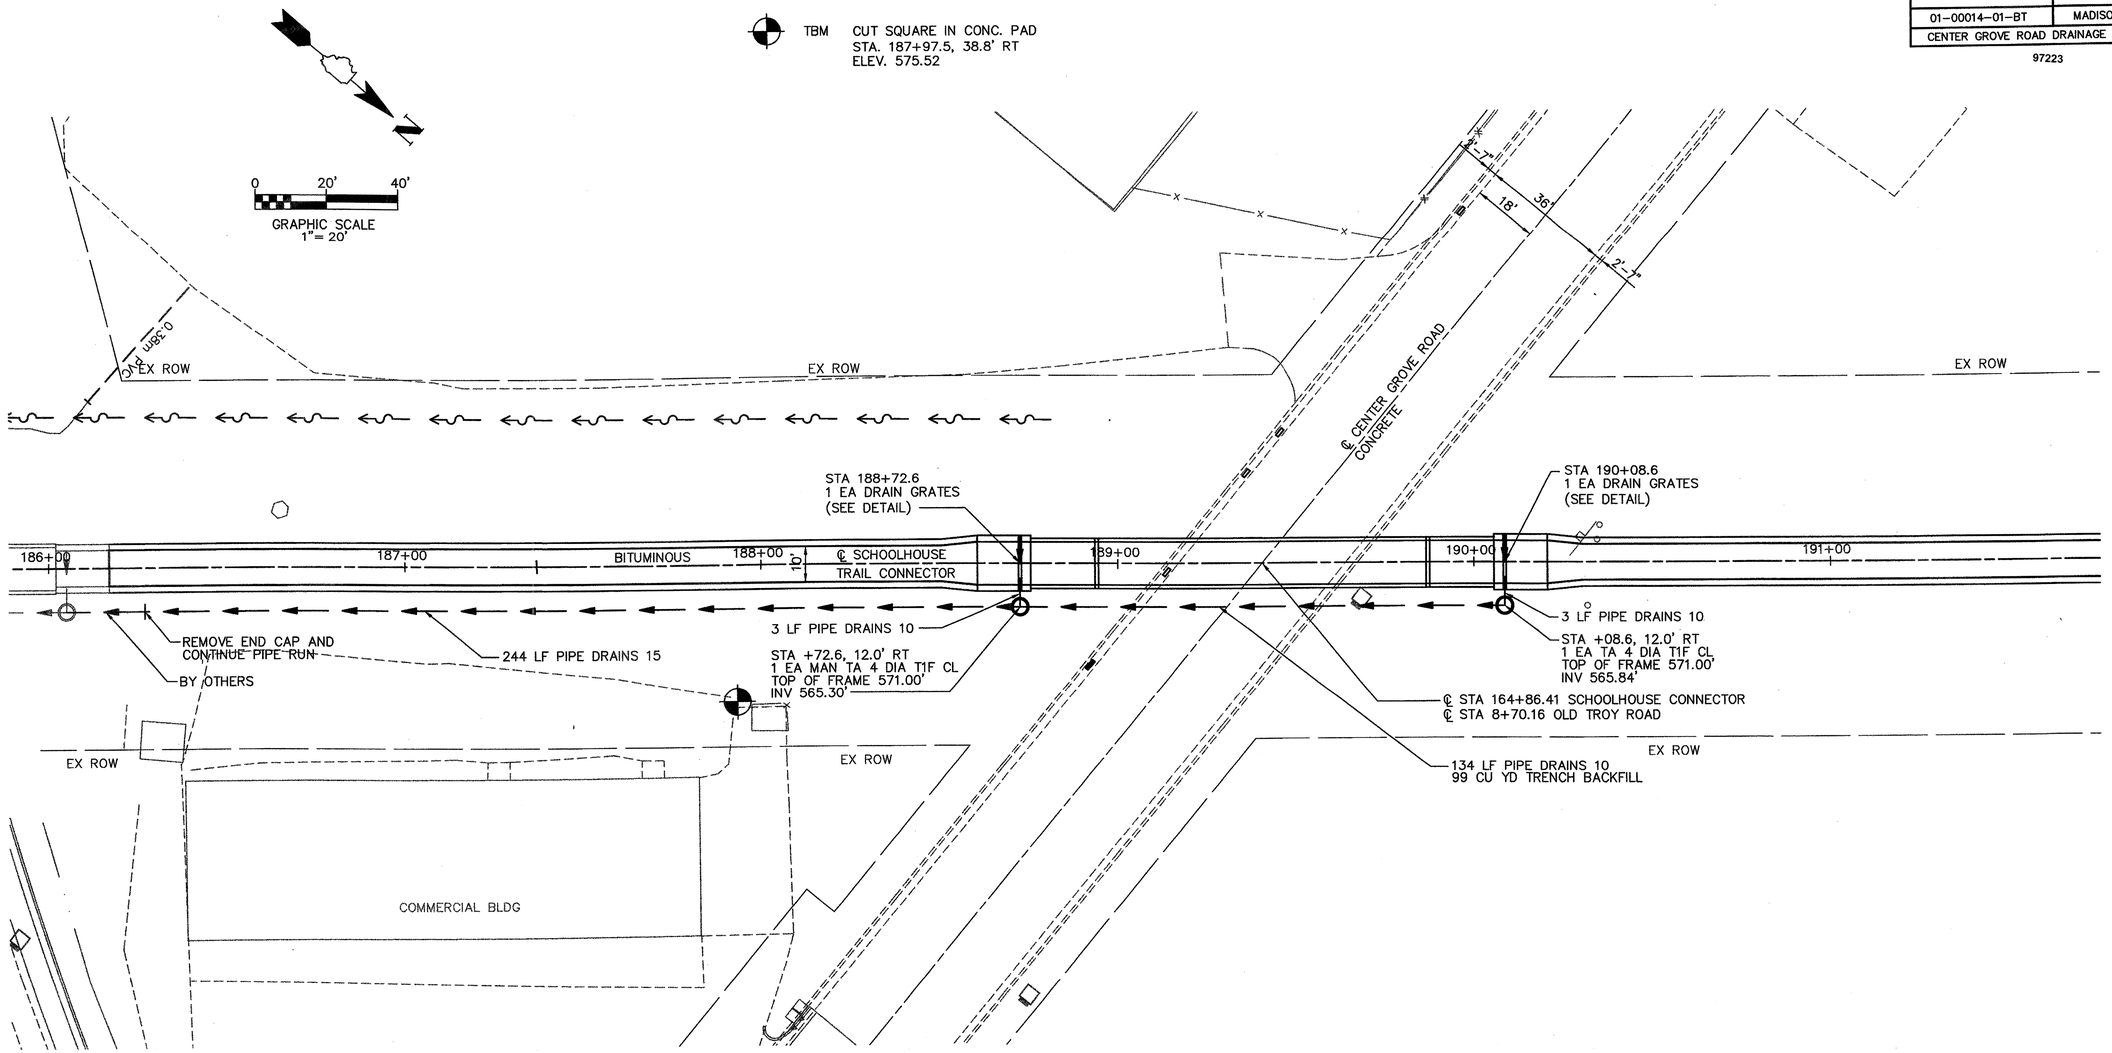


CENTER GROVE ROAD
BOX CULVERT
DRAINAGE PLAN

NOTE: ALL STATIONS AND OFFSETS ARE SHOWN TO THE SCHOOLHOUSE CONNECTOR ALIGNMENT.

| FINAL SURVEY | BY | DATE |
|---|---|---|
| SURVEYED | | |
| PLOTTED | | |
| NOTE BOOK TEMPLATE | | |
| AREAS | | |
| NO. AREAS CHECKED | | |

| ORIGINAL SURVEY | BY | DATE |
|---|---|---|
| SURVEYED | | |
| PLOTTED | | |
| NOTE BOOK TEMPLATE | | |
| AREAS | | |
| NO. AREAS CHECKED | | |

H:\P21040\dwg\struct\Ctr_Grv_Stormsewer_Sht.dwg, 12/05/2003 08:11:17 AM