SECTION	COUNTY	TOTAL SHEETS	SHEET NO.
01-00014-01-BT	MADISON	160	94
STA. 9+62.81	TO STA. 60+10		
PIPE CULVERT CROSS SECTIONS			

97223

60+10
(PIPE CULVERT CROSSING)

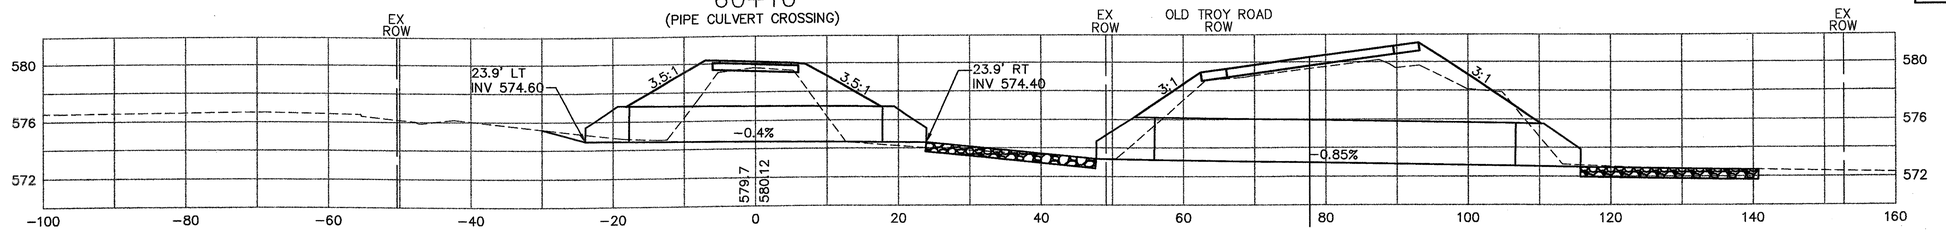

46+42.96
(PIPE CULVERT CROSSING)

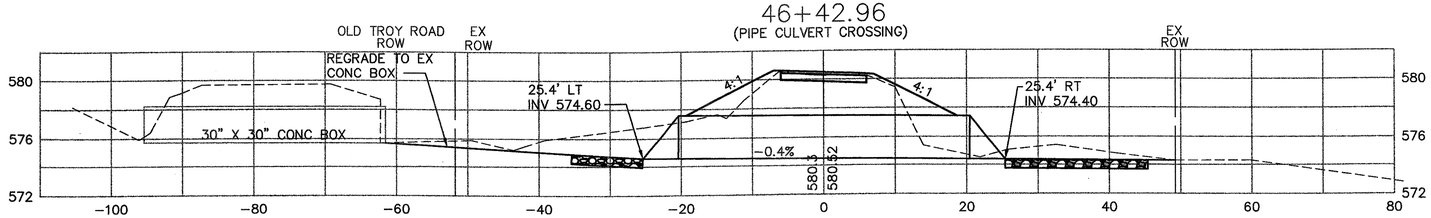

37+01.50
(PIPE CULVERT CROSSING)

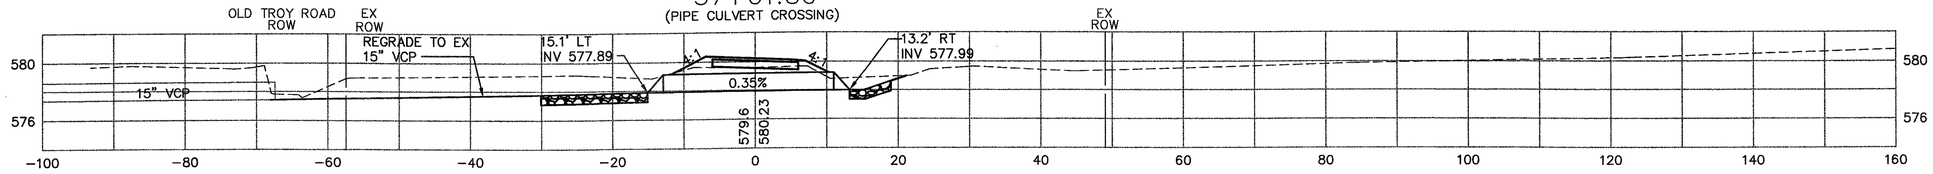

19+56.70
(PIPE CULVERT CROSSING)

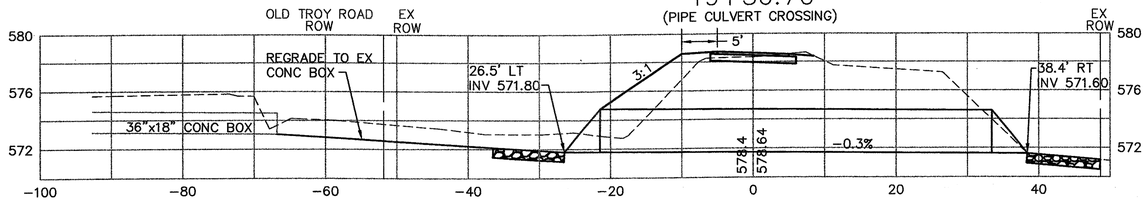

9+62.81
(PIPE CULVERT CROSSING)

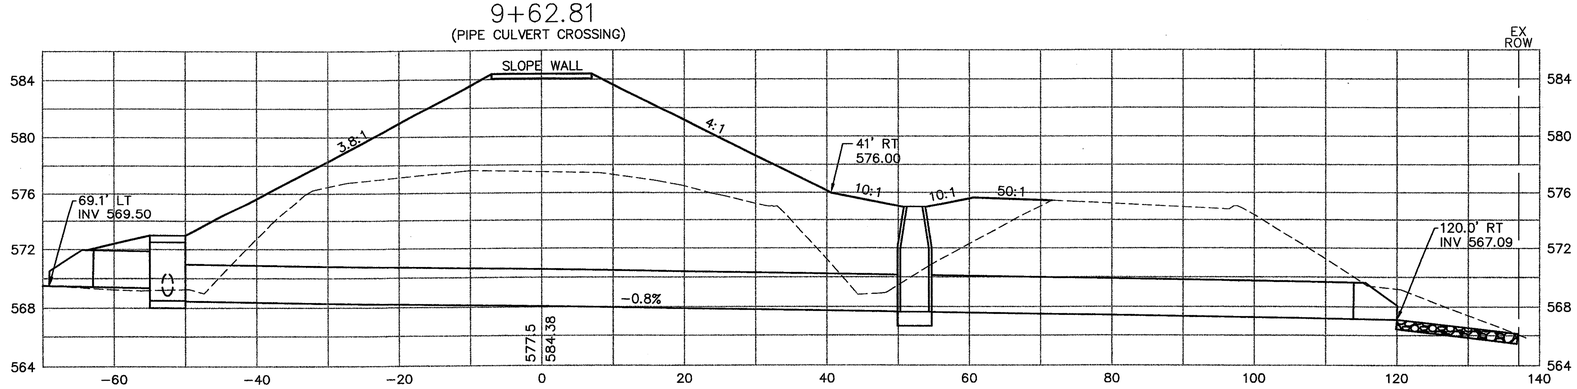

FINAL SURVEY	BY	DATE
SURVEYED		
PLOTTED		
TEMPLATE		
AREAS		
AREAS CHECKED		
NOTE BOOK		
NO.		

ORIGINAL SURVEY	BY	DATE
SURVEYED		
PLOTTED		
TEMPLATE		
AREAS		
AREAS CHECKED		
NOTE BOOK		
NO.		

PIPE CULVERTS