SECTION	COUNTY	TOTAL SHEETS	SHEET NO.
01-00014-01-BT	MADISON	160	96
STA. 166+85	TO STA. 234+76.67		
PIPE CULVERT CROSS SECTIONS			

97223

234+76.67
(PIPE CULVERT CROSSING, MEASURED ALONG PIPE RUN)

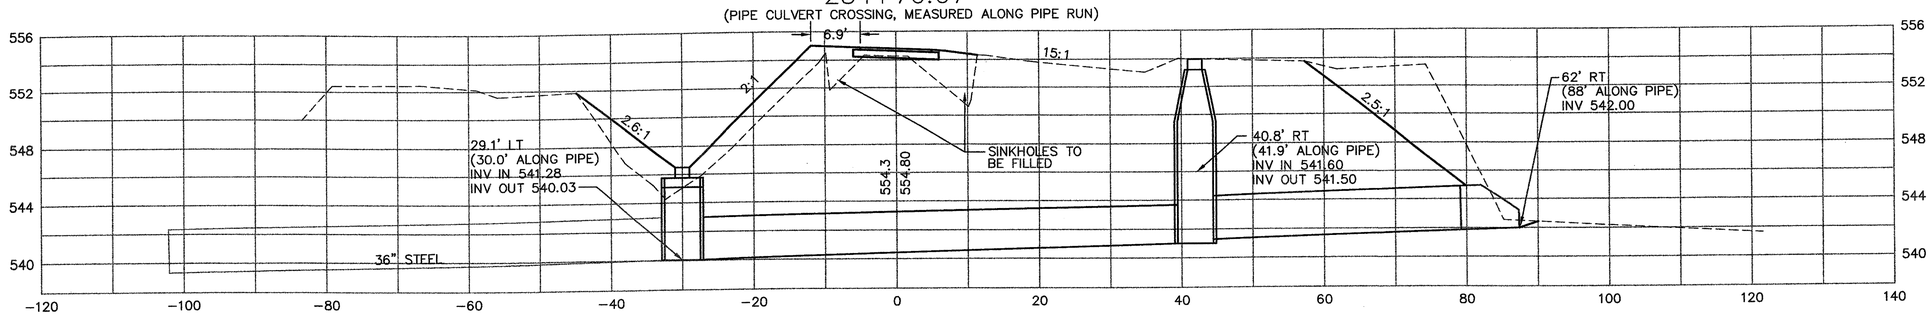

202+49.01
(PIPE CULVERT CROSSING)

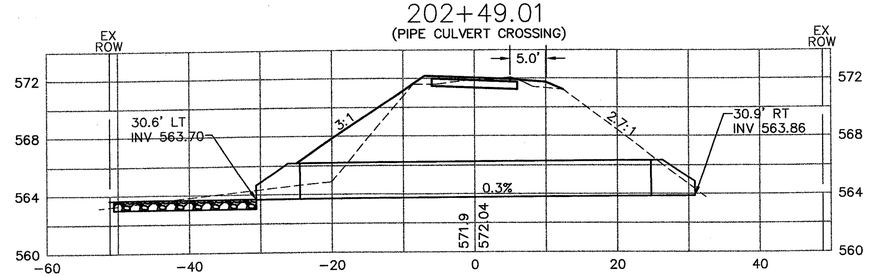

166+85
(PIPE CULVERT CROSSING)

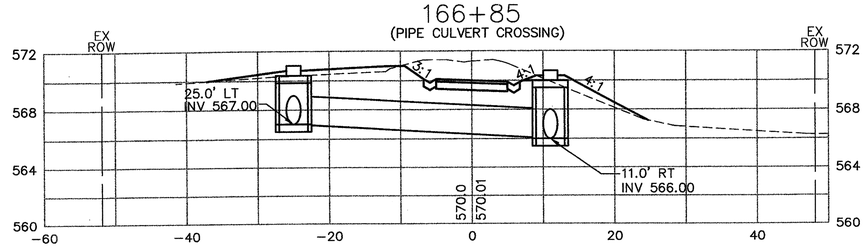

FINAL SURVEY		BY	DATE
	SURVEYED		
	PLOTTED		
NOTE BOOK	TEMPLATE		
	AREAS		
NO.	AREAS CHECKED		

ORIGINAL SURVEY		BY	DATE
	SURVEYED		
	PLOTTED		
NOTE BOOK	TEMPLATE		
	AREAS		
NO.	AREAS CHECKED		

I:\P21040\dwg\140xs_sheet_culverts.dwg, 12/05/2003 04:01:34 PM