SECTION	COUNTY	TOTAL SHEETS	SHEET NO.
01-00014-01-BT	MADISON	160	113
STA. 54+00	TO STA. 55+00		
SCHOOLHOUSE CONNECTOR CROSS SECTIONS			

97223

55+00

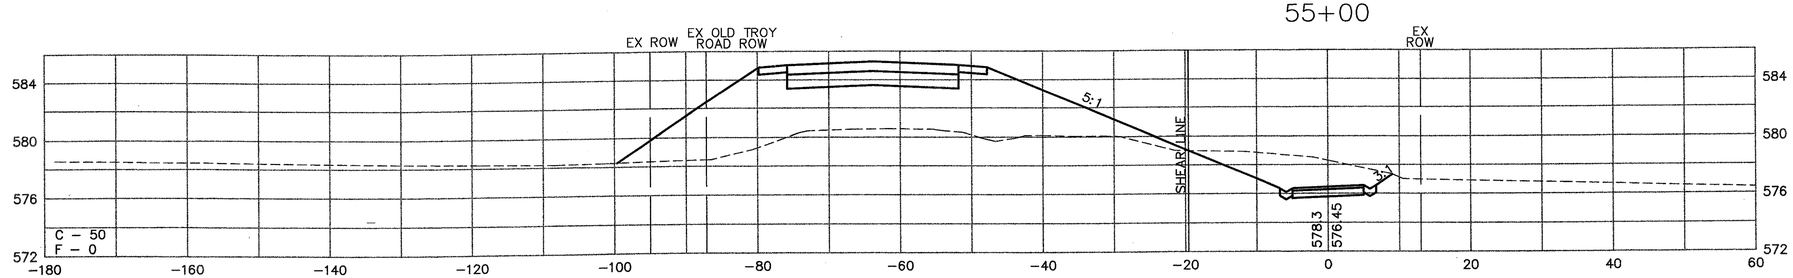

54+70

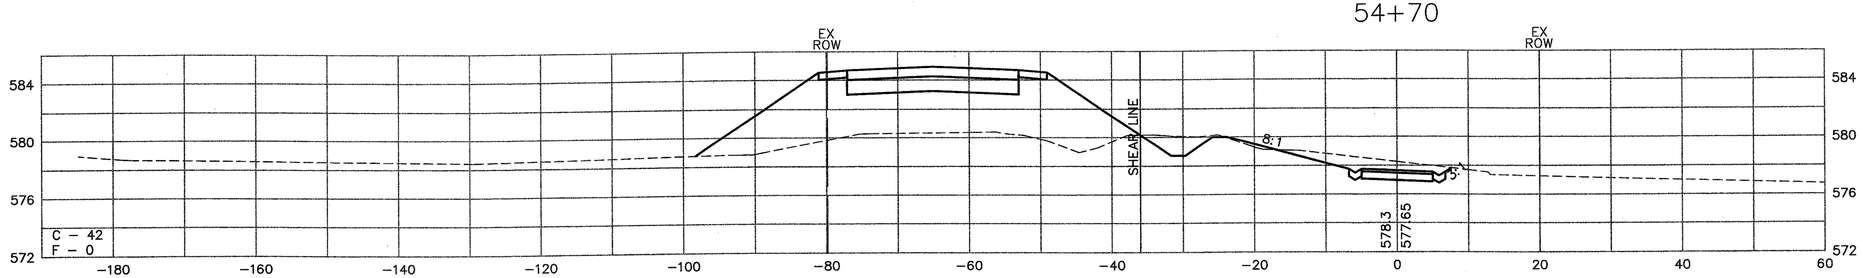

54+50

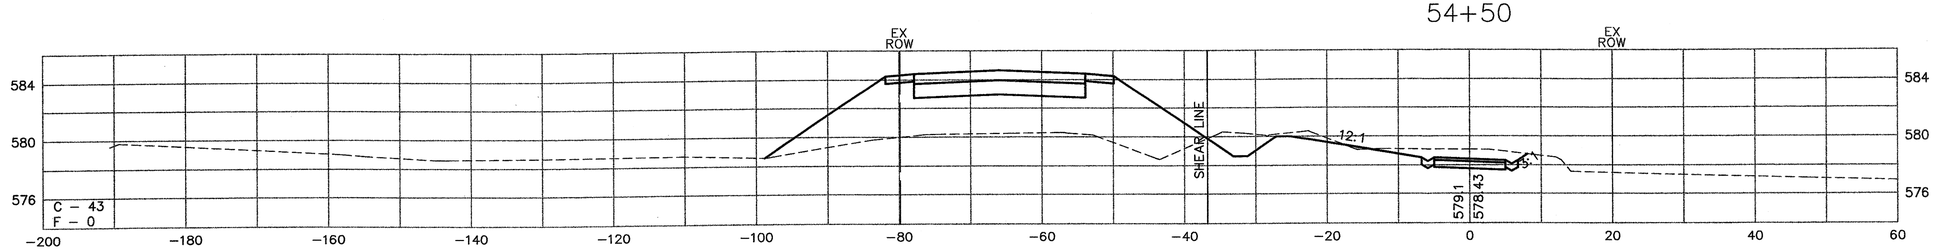

54+00

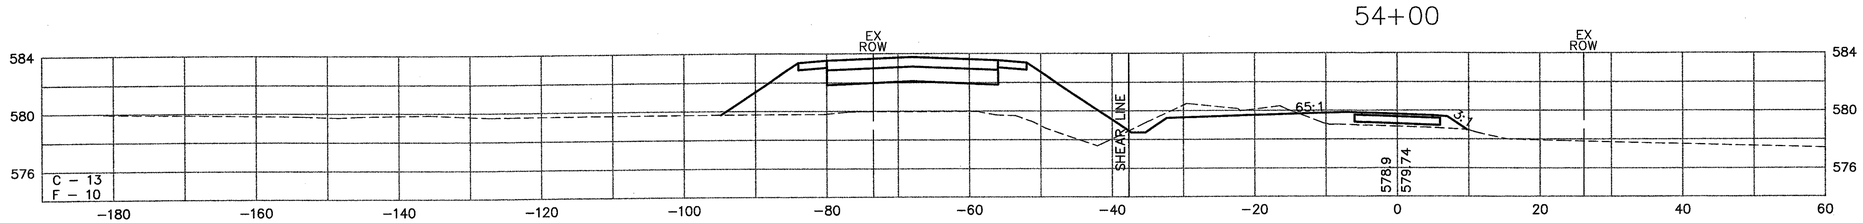

NOTE: OLD TROY ROAD IS SHOWN FOR REPRESENTATION ONLY. SEE OLD TROY ROAD (I-270) CROSS SECTIONS FOR CROSS SLOPES AND ELEVATIONS.

FINAL SURVEY | NOTE BOOK | NO. | SURVEYED | PLOTTED | TEMPLATE | AREAS | AREAS CHECKED | BY | DATE

ORIGINAL SURVEY | NOTE BOOK | NO. | SURVEYED | PLOTTED | TEMPLATE | AREAS | AREAS CHECKED | BY | DATE

SCHOOLHOUSE CONNECTOR

H:\P\21040\dwg\140xs_sheet_ot270_trail.dwg, 12/04/2003 03:32:35 PM