SECTION	COUNTY	TOTAL SHEETS	SHEET NO.
01-00014-01-BT	MADISON	160	114
STA. 55+25	TO STA. 55+77.14		
SCHOOLHOUSE CONNECTOR CROSS SECTIONS			

97223

FINAL SURVEY	BY	DATE
SURVEYED		
PLOTTED		
NOTE BOOK		
TEMPLATE		
AREAS		
AREAS CHECKED		
NO.		

ORIGINAL SURVEY	BY	DATE
SURVEYED		
PLOTTED		
NOTE BOOK		
TEMPLATE		
AREAS		
AREAS CHECKED		
NO.		

55+63.74

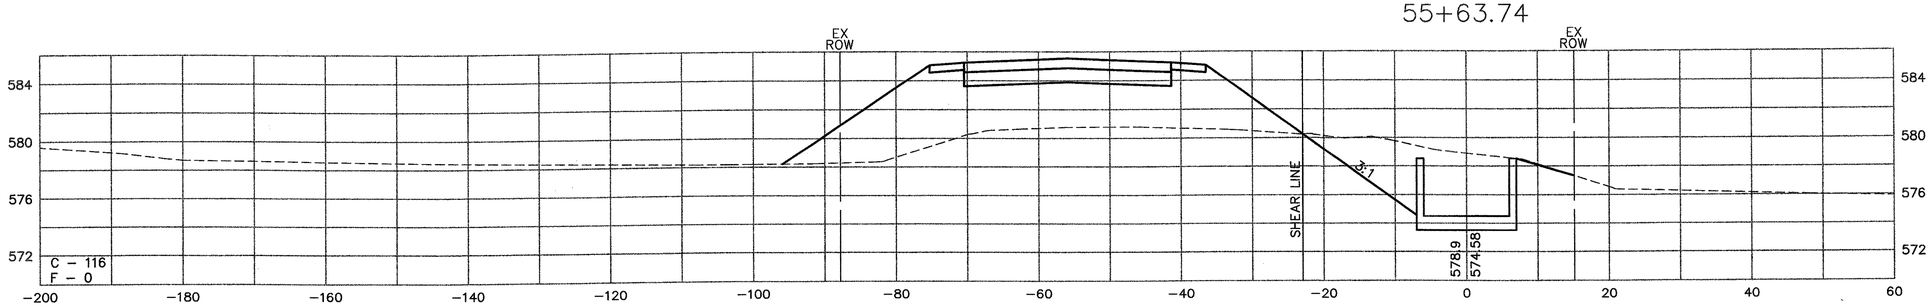

55+50

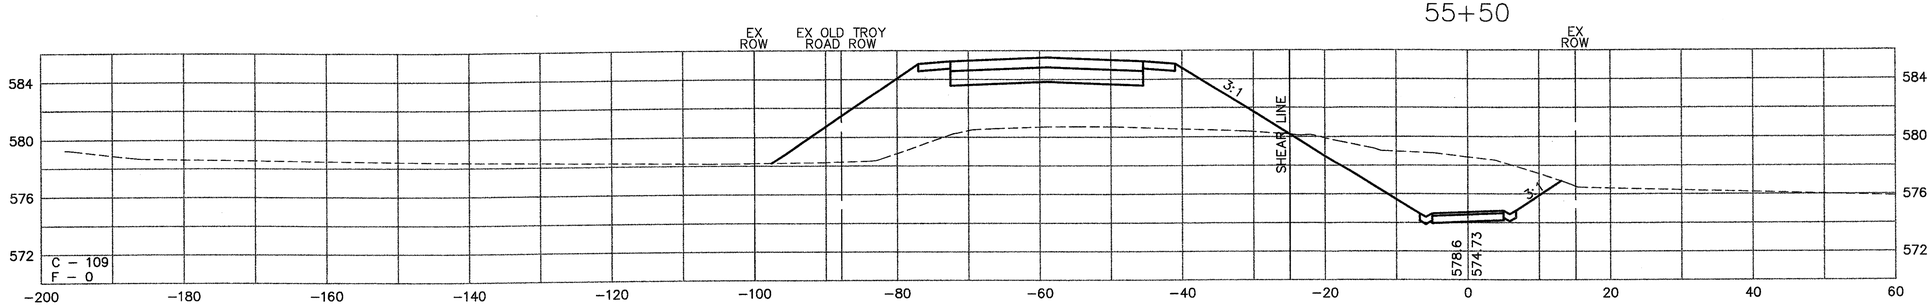

55+25

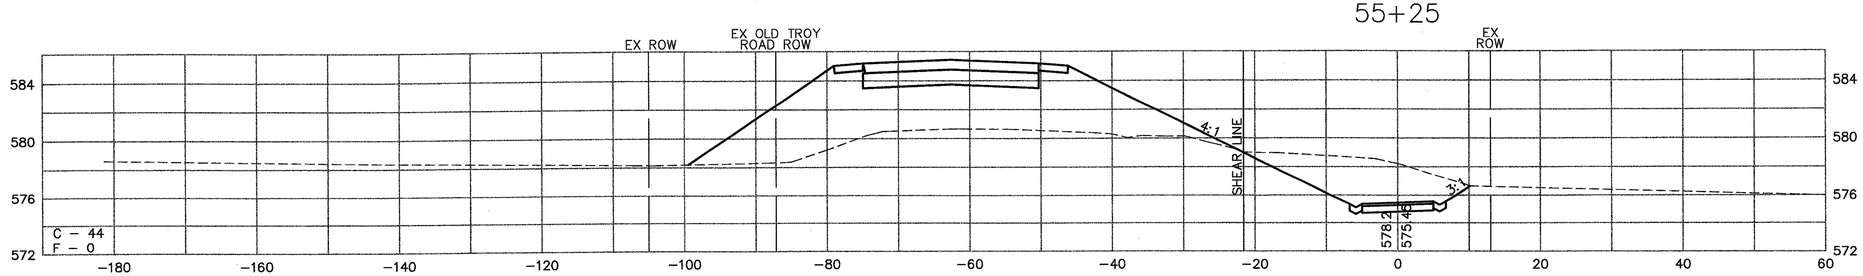

NOTE: OLD TROY ROAD IS SHOWN FOR REPRESENTATION ONLY. SEE OLD TROY ROAD (I-270) CROSS SECTIONS FOR CROSS SLOPES AND ELEVATIONS.