SECTION	COUNTY	TOTAL SHEETS	SHEET NO.
01-00014-01-BT	MADISON	160	116
STA. 57+50	TO STA. 58+50		
SCHOOLHOUSE CONNECTOR CROSS SECTIONS			

97223

58+50

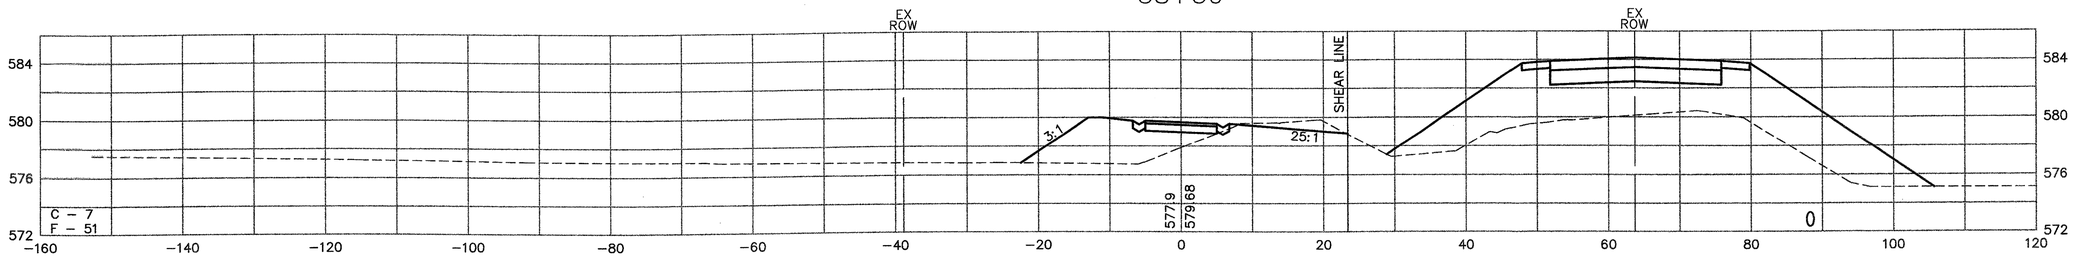

58+00

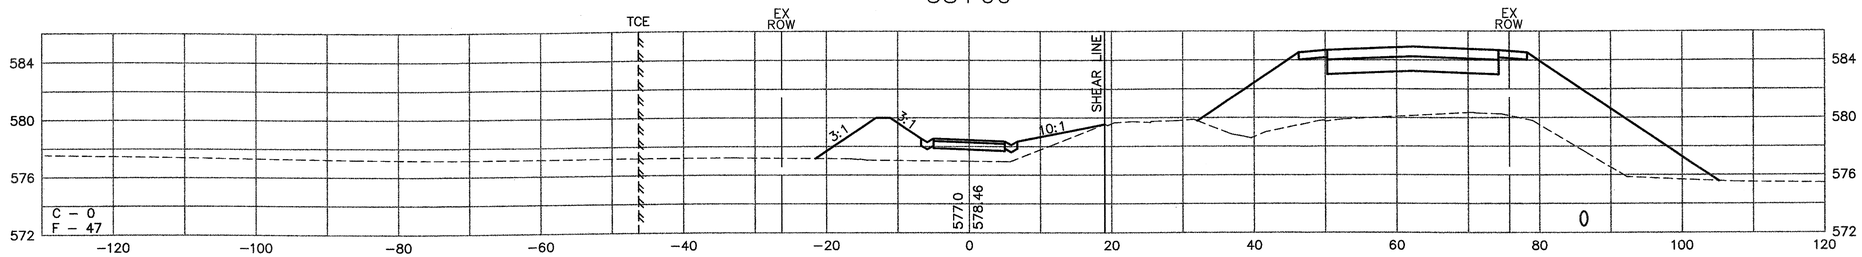

57+80

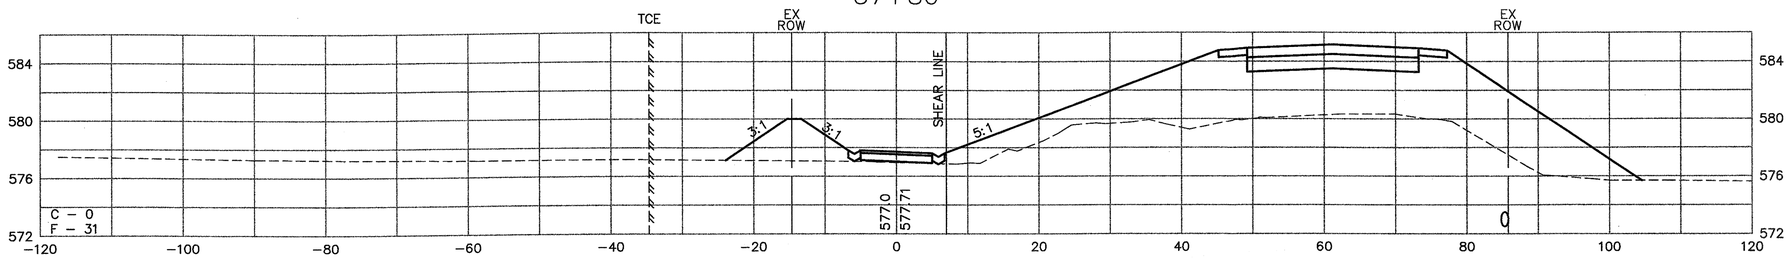

57+50

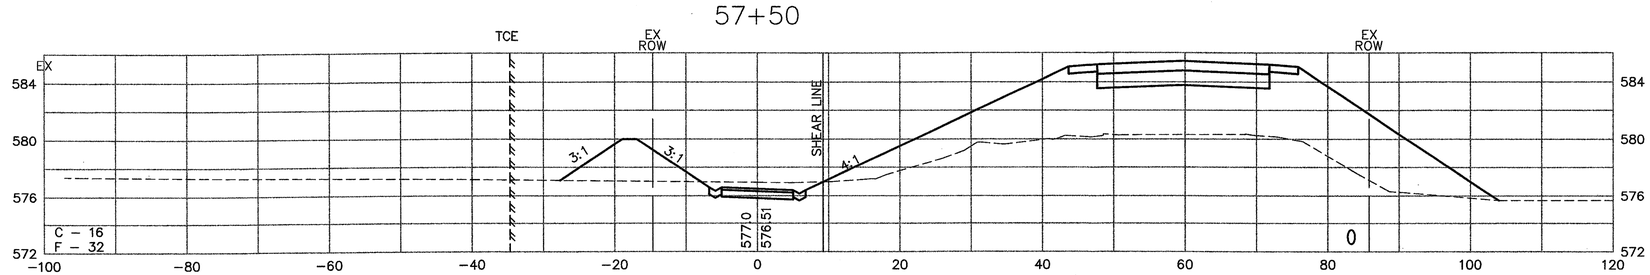

NOTE: OLD TROY ROAD IS SHOWN FOR REPRESENTATION ONLY. SEE OLD TROY ROAD (I-270) CROSS SECTIONS FOR CROSS SLOPES AND ELEVATIONS.

FINAL SURVEY		BY	DATE
NOTE BOOK	SURVEYED		
	PLOTTED		
	TEMPLATE		
NO.	AREAS		
	AREAS CHECKED		

ORIGINAL SURVEY		BY	DATE
NOTE BOOK	SURVEYED		
	PLOTTED		
	TEMPLATE		
NO.	AREAS		
	AREAS CHECKED		

H:\P\21040\dwg\140xs_sheet_otr270_trail.dwg, 12/04/2003 03:35:58 PM

SCHOOLHOUSE CONNECTOR