SECTION	COUNTY	TOTAL SHEETS	SHEET NO.
01-00014-01-BT	MADISON	160	117
STA. 59+00	TO STA. 60+00		
SCHOOLHOUSE CONNECTOR CROSS SECTIONS			

97223

FINAL SURVEY		BY	DATE
NOTE BOOK	SURVEYED		
	PLOTTED		
	TEMPLATE		
	AREAS		
NO.	AREAS CHECKED		

ORIGINAL SURVEY		BY	DATE
NOTE BOOK	SURVEYED		
	PLOTTED		
	TEMPLATE		
	AREAS		
NO.	AREAS CHECKED		

60+00

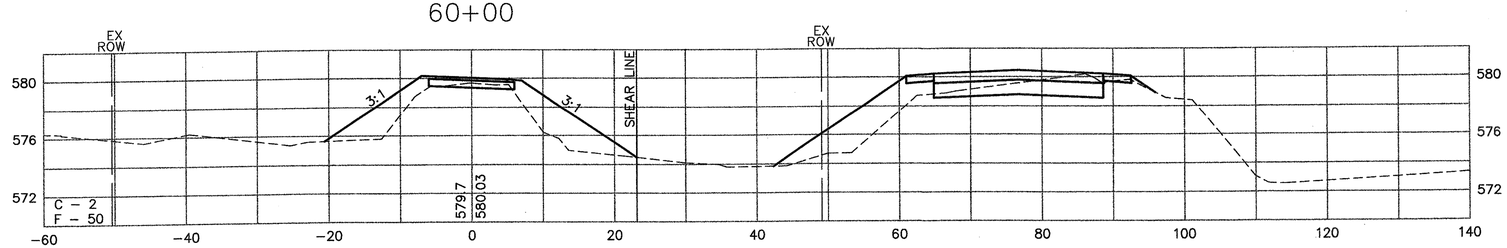

59+50

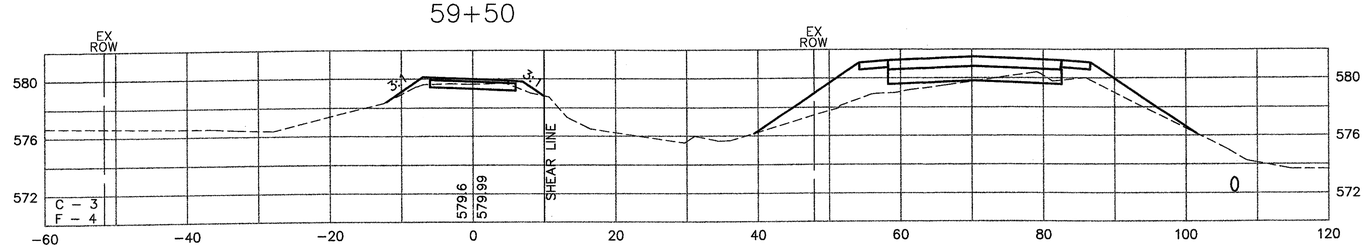

59+00

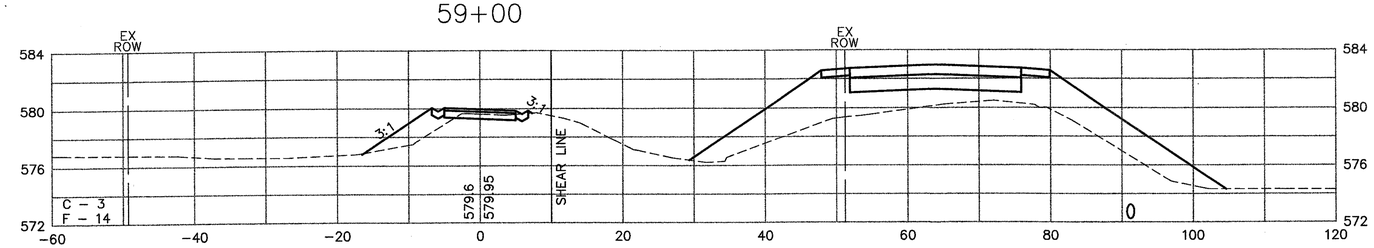

NOTE: OLD TROY ROAD IS SHOWN FOR REPRESENTATION ONLY. SEE OLD TROY ROAD (I-270) CROSS SECTIONS FOR CROSS SLOPES AND ELEVATIONS.

H:\P21040\dwg\140xs_sheet_ot\270_trail.dwg, 12/04/2003 03:36:57 PM