SECTION	COUNTY	TOTAL SHEETS	SHEET NO.
01-00014-01-BT	MADISON	160	139
STA. 191+25	TO STA. 215+00		
SCHOOLHOUSE CONNECTOR CROSS SECTIONS			

97223

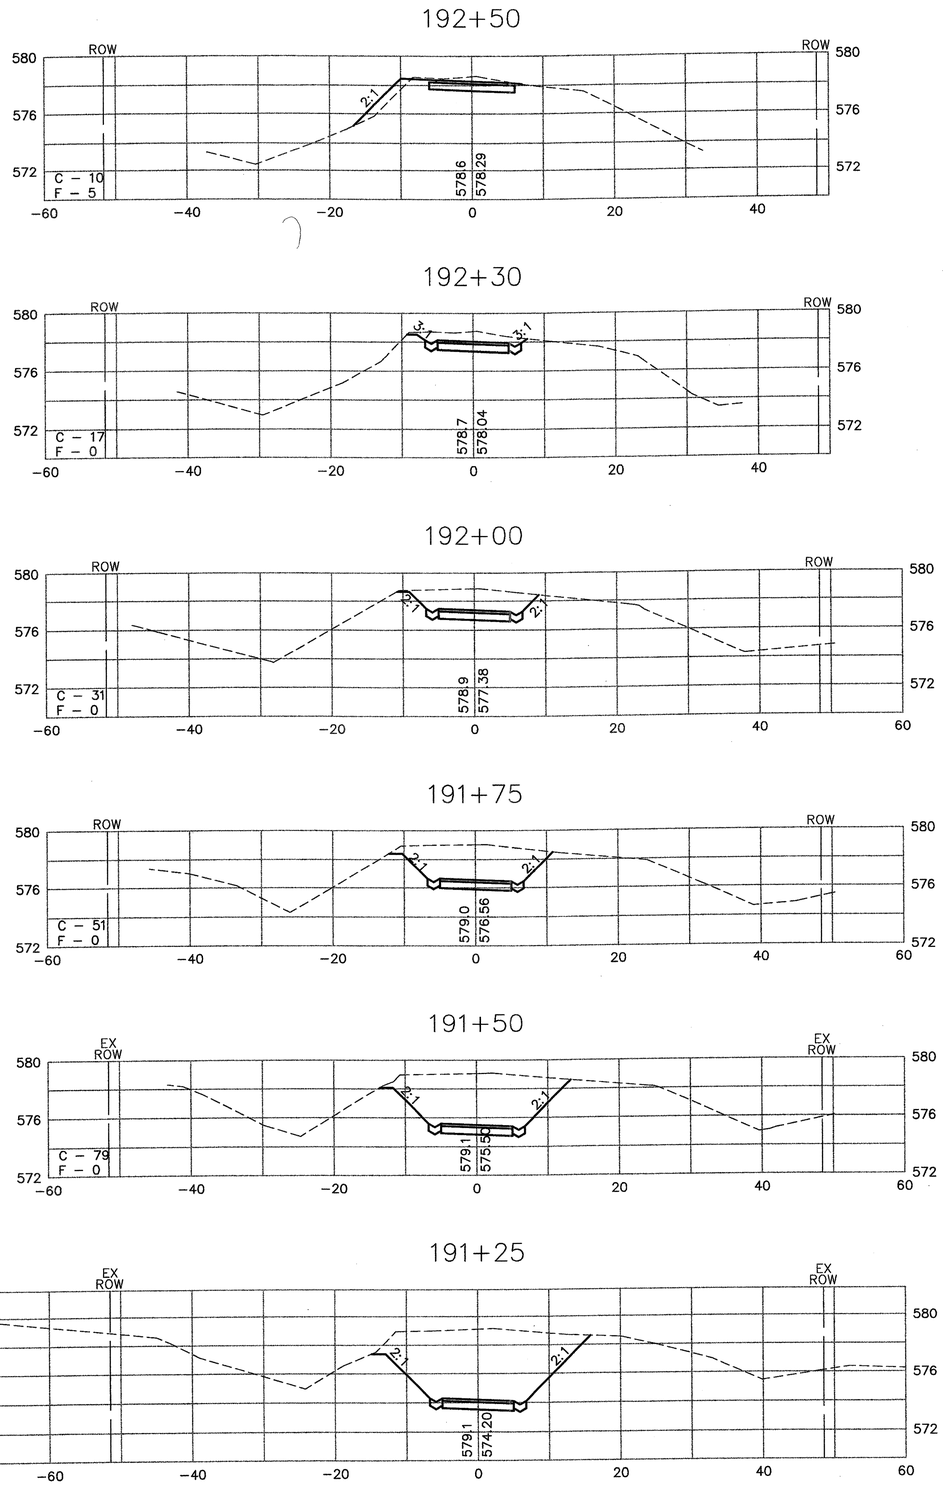

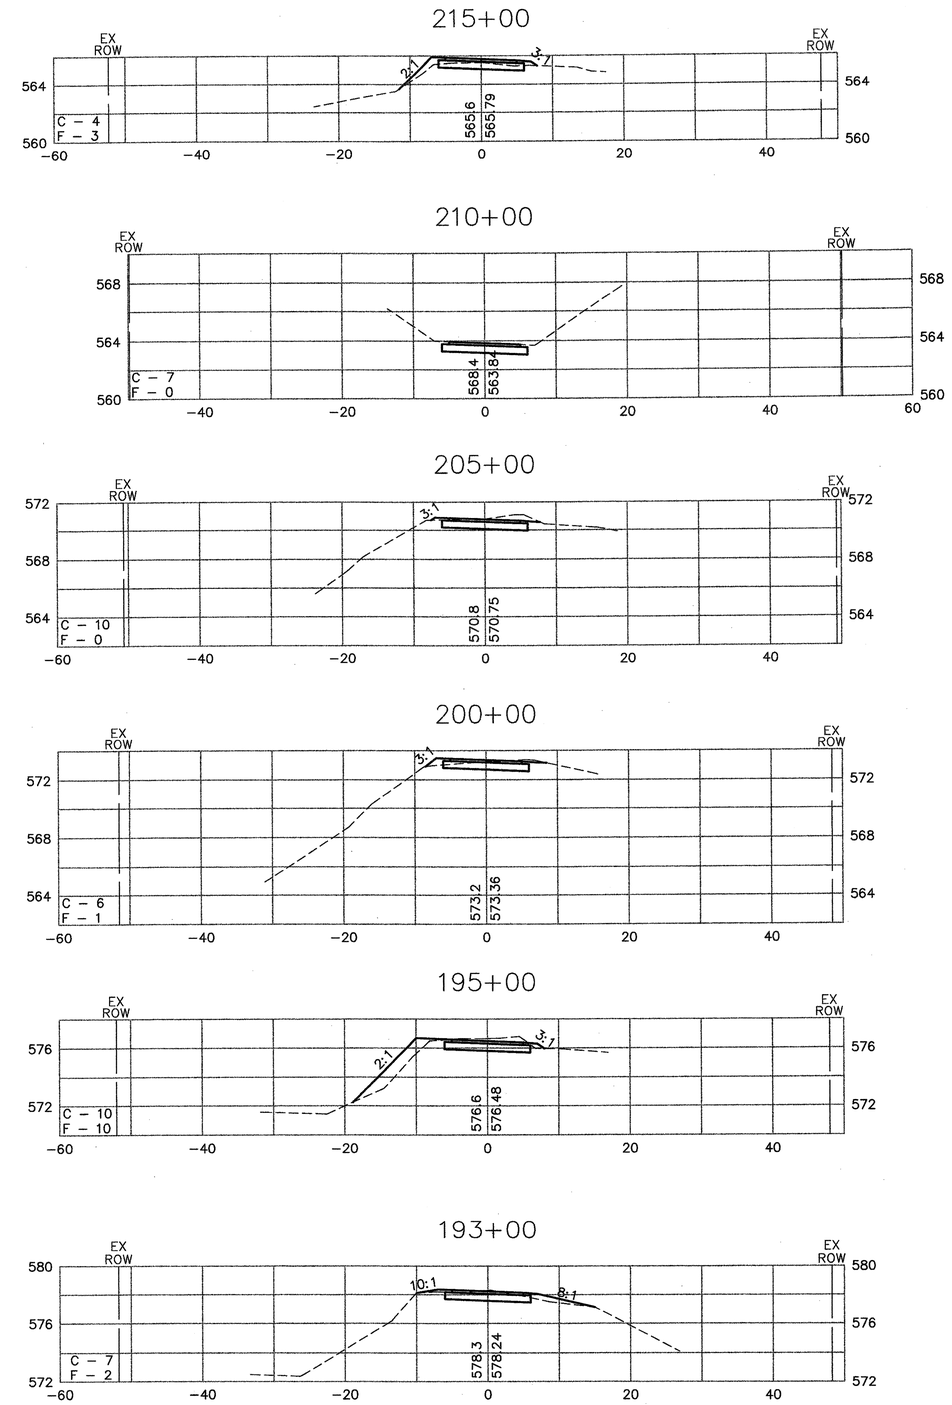

FINAL SURVEY	BY	DATE
SURVEYED		
PLOTTED		
TEMPLATE		
AREAS		
AREAS CHECKED		
NOTE BOOK		
NO.		

ORIGINAL SURVEY	BY	DATE
SURVEYED		
PLOTTED		
TEMPLATE		
AREAS		
AREAS CHECKED		
NOTE BOOK		
NO.		

H:\PW21040\dwg\140xs_sheet_lnts169.dwg, 12/08/2003 10:47:59 AM

SCHOOLHOUSE CONNECTOR