SECTION	COUNTY	TOTAL SHEETS	SHEET NO.
01-00014-01-BT	MADISON	160	160A
STA. 4+50	TO STA. 8+00		
OLD TROY ROAD (NORTH/SOUTH) CROSS SECTIONS			

97223

FINAL SURVEY		BY	DATE
NOTE BOOK	SURVEYED		
	PLOTTED		
	TEMPLATE		
	AREAS		
NO.	AREAS CHECKED		

ORIGINAL SURVEY		BY	DATE
NOTE BOOK	SURVEYED		
	PLOTTED		
	TEMPLATE		
	AREAS		
NO.	AREAS CHECKED		

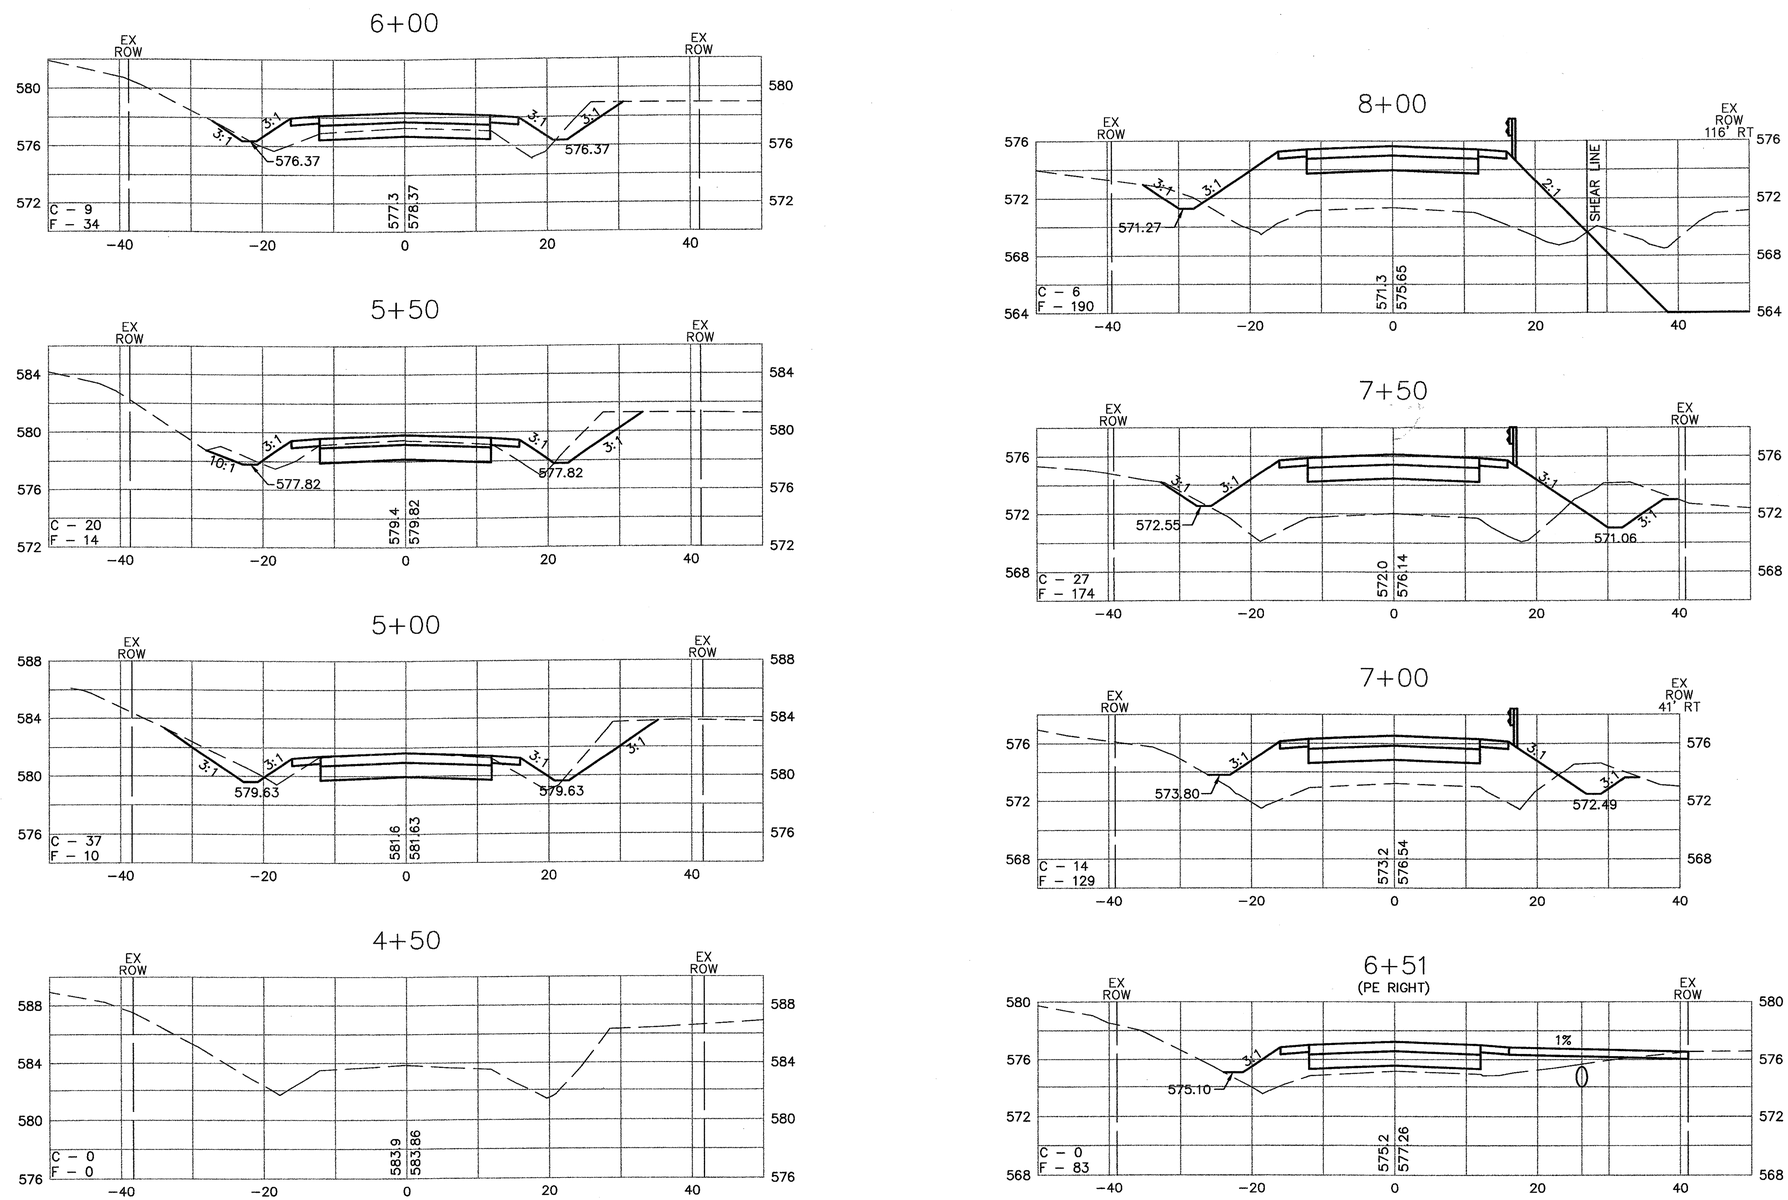

OLD TROY ROAD (NORTH/SOUTH)

H:\P\21040\dwg\140xs_sheet_otrew.dwg, 12/05/2003 08:37:49 AM