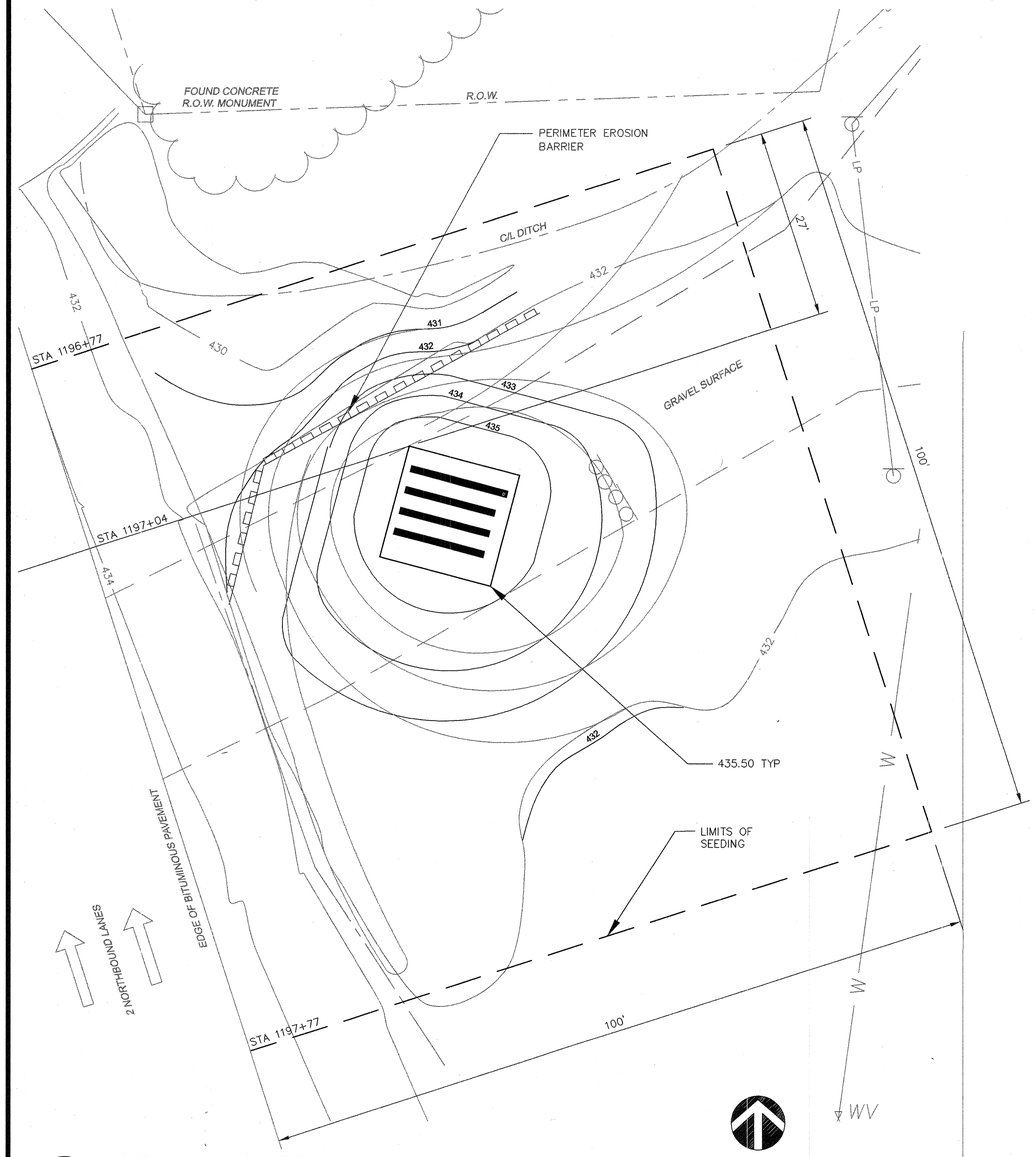

1 SITE PLAN - HARTFORD

1"=10'

NOTES:

ALL ITEMS SHALL BE CONSTRUCTED AS DIRECTED BY THE ENGINEER. MAINTENANCE AND CLEANING OF THE EROSION CONTROL ITEMS SHALL BE INCLUDED ON THE RESPECTIVE EROSION CONTROL PAY ITEM.

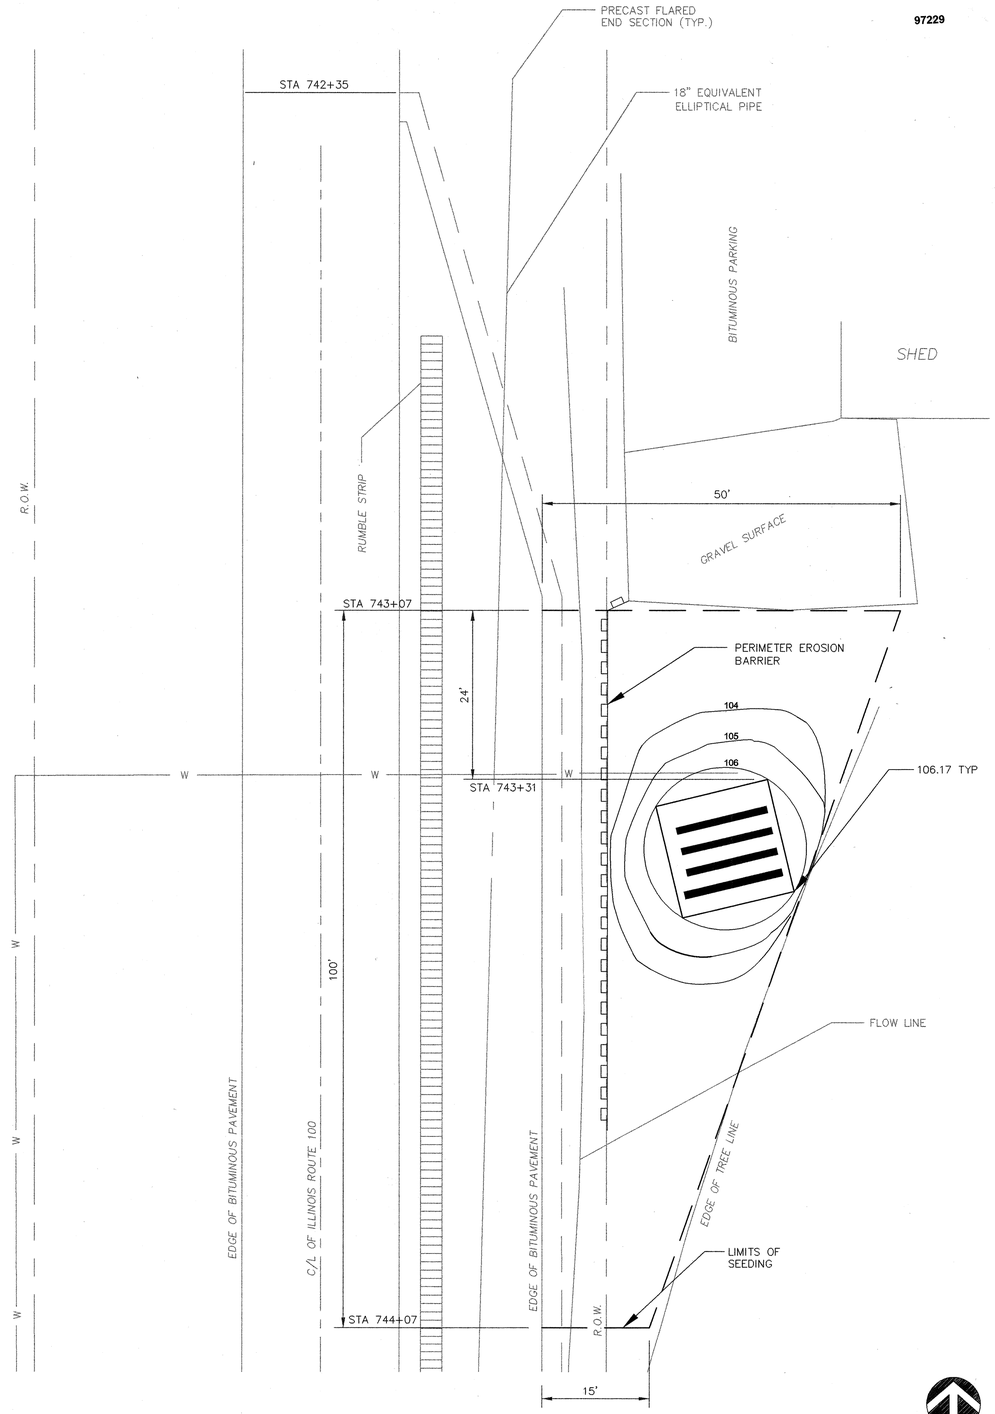

2 SITE PLAN - PERE MARQUETTE STATE PARK

1"=10'

PARSONS BRINCKERHOFF
1831 Chestnut Street
St. Louis, MO 63103-2225
Phone: 314-421-1476
Fax: 314-421-1741

Meeting of the
Great Rivers Scenic Byway

Gateway Monument-
Storm Water Pollution Prevention Plan

REV	REMARKS	DATE

36004B

DATE 11/03
DRAWN JCU
CHKD DWH
APPD FJB

DRAWING NO.
3