97229

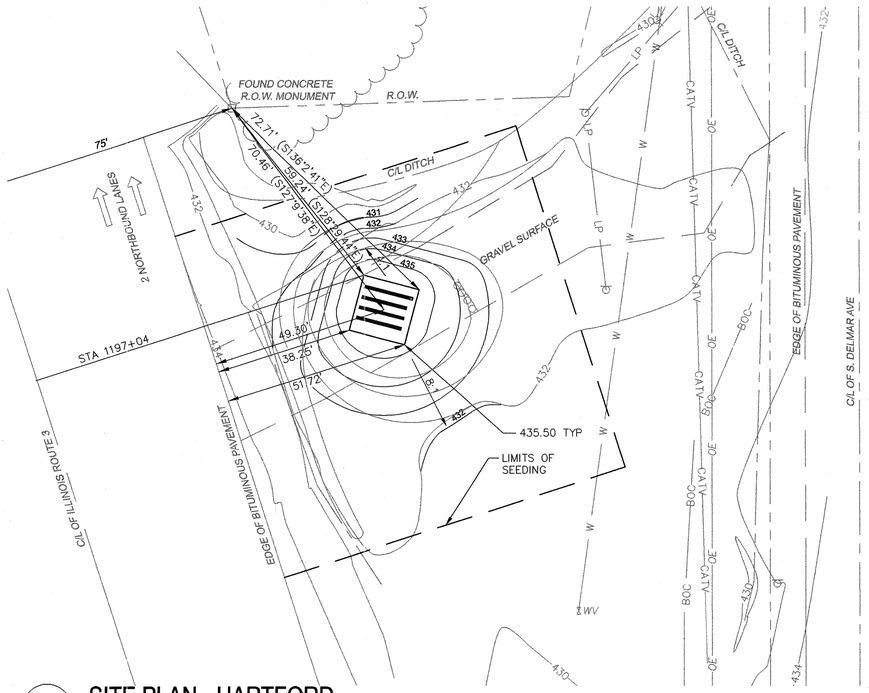

1 SITE PLAN - HARTFORD

1"=20'

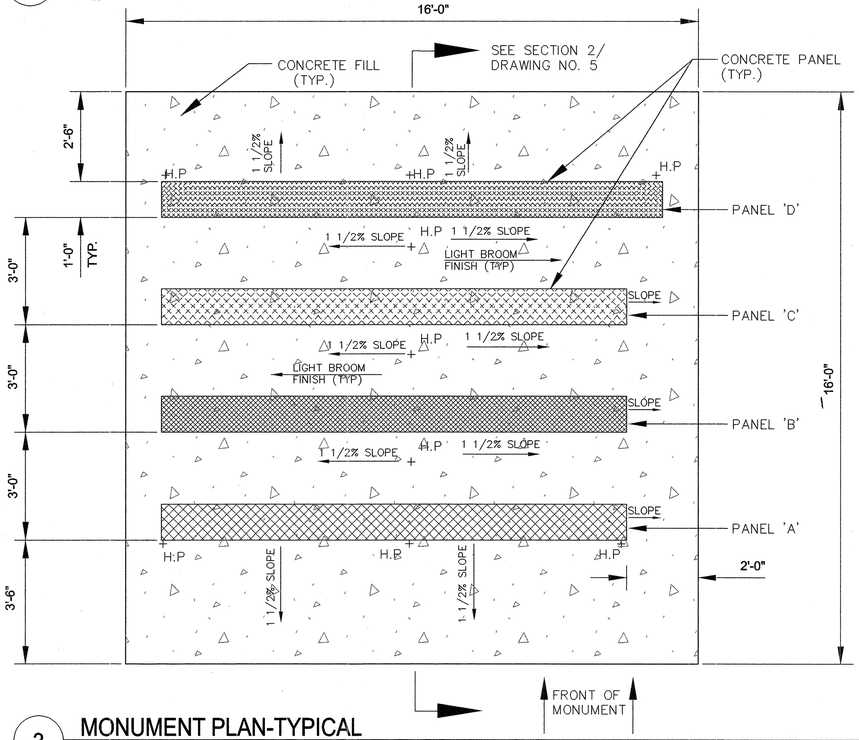

3 MONUMENT PLAN-TYPICAL

NOT TO SCALE

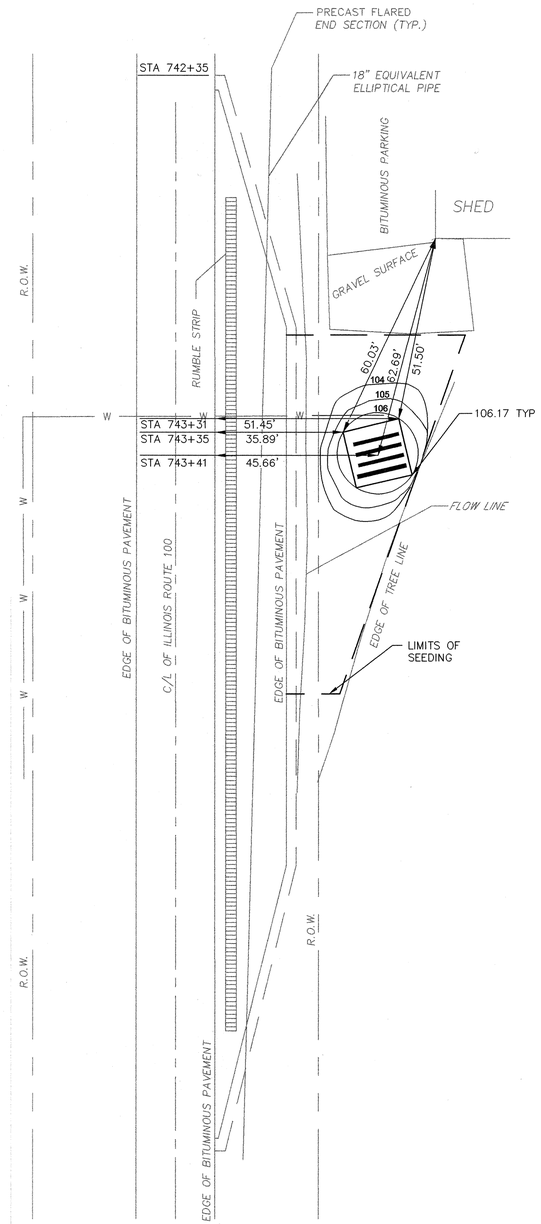

2 SITE PLAN - PERE MARQUETTE STATE PARK

1"=20'

PARSONS BRINCKERHOFF
1831 Chestnut Street
St. Louis, MO 63103-2225
Phone: 314-421-1476
Fax: 314-421-1741

Meeting of the
Great Rivers Scenic Byway

Gateway Monument-Site Plans

REV	REMARKS	DATE

36004B

DATE 11/03
DRAWN JCU
CHKD DWH
APPD FJB

DRAWING NO.
5