F.A. RTE.	SECTION	COUNTY	TOTAL SHEETS	SHEET NO.
885	5B-1	HARDIN	59	7
STA. 272+35.00		TO STA. 288+65.00		
FED. ROAD DIST. NO.	ILLINOIS	FED. AID PROJECT		

98648

- • TEMPORARY TRAFFIC BARRIER TERMINAL, TYPE 5A.
- •• ATTTACH TEMPORARY SPBGR TO EXISTING AT STA 275+83.09 AND STA 285+87.89.
- ••• TEMPORARY TRAFFIC BARRIER TERMINAL, TYPE 1 SPECIAL (FLARED). SEE SHEET 12.
- •••• REMOVAL OF EXISTING GUARDRAIL IN STAGE I.

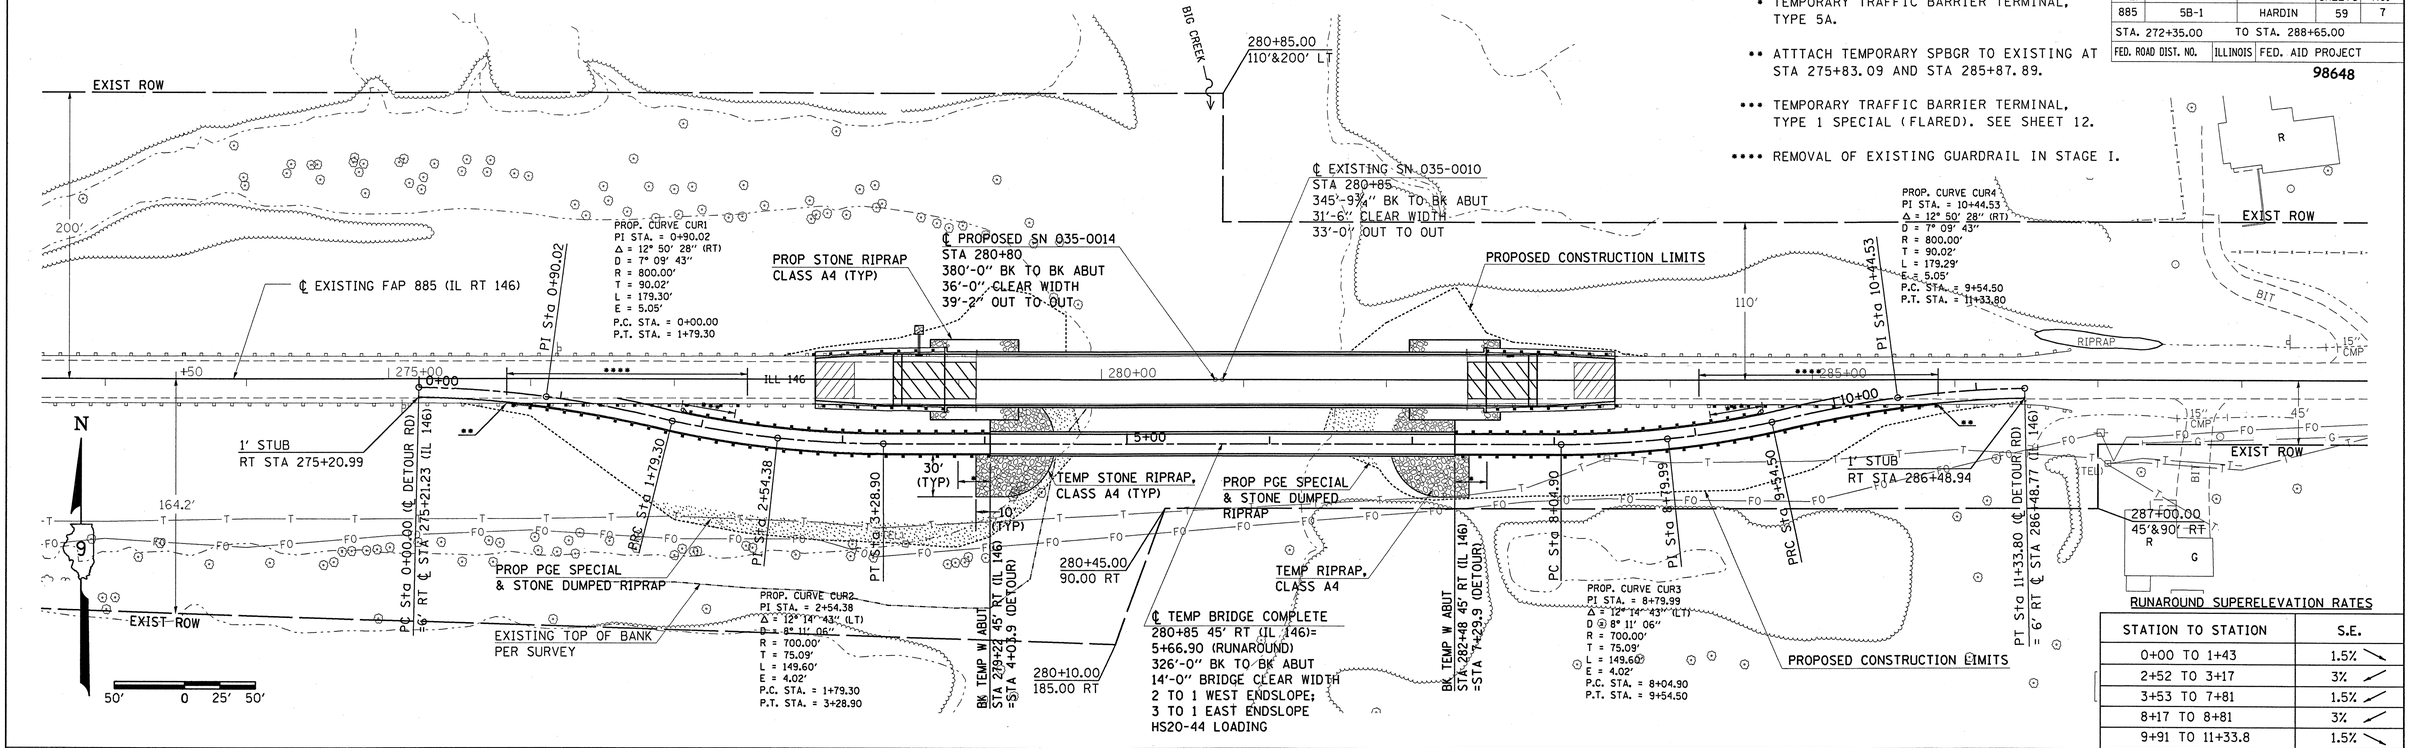

RUNAROUND SUPERELEVATION RATES

STATION TO STATION	S.E.
0+00 TO 1+43	1.5%
2+52 TO 3+17	3%
3+53 TO 7+81	1.5%
8+17 TO 8+81	3%
9+91 TO 11+33.8	1.5%

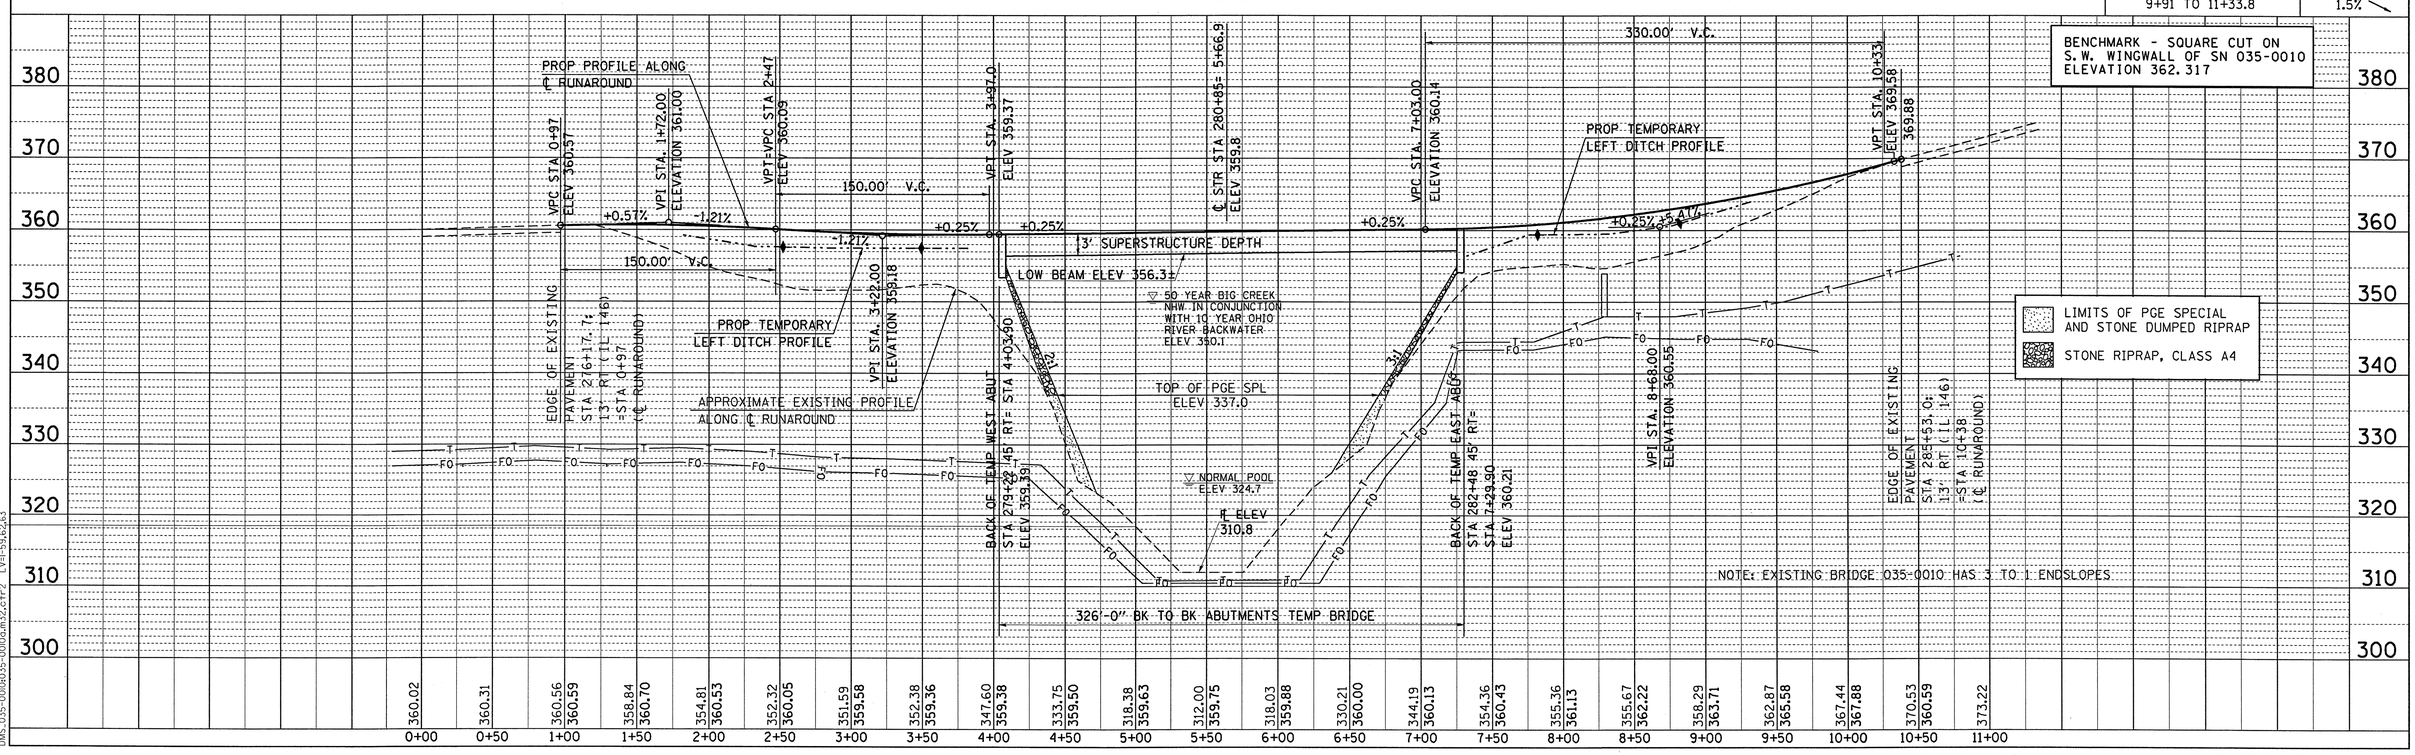

PLAN AND PROFILE (TEMPORARY RUNAROUND)

PLAN — SURVEYED / PLOTTED / ALIGNMENT CHECKED / BY / DATE / NOTE BOOK NO. / CADD FILE NAME

PROFILE — SURVEYED / PLOTTED / GRADES CHECKED / BM. NOTED / STRUCTURE NOTATNS CHKD / BY / DATE / NOTE BOOK NO.

Mon Dec 29 14:47:28 2003
DMS_035_0010_Rnd0300Rnd_dgn LV=2,62
DMS_090300ed0300Rtp.dgn LV=1-20,22-24-28,30,31,36-50,52,54,56-59,61,62
DMS_035-0010c035-0010cm32.c1r2 LV=1-59,62,63