F.A.P. RTE.	SECTION	COUNTY	TOTAL SHEETS	SHEET NO.
885	5B-1	HARDIN	59	8
STA. 272+35.00		TO STA. 288+65.00		
FED. ROAD DIST. NO. 9	ILLINOIS	FED. AID PROJECT		

98648

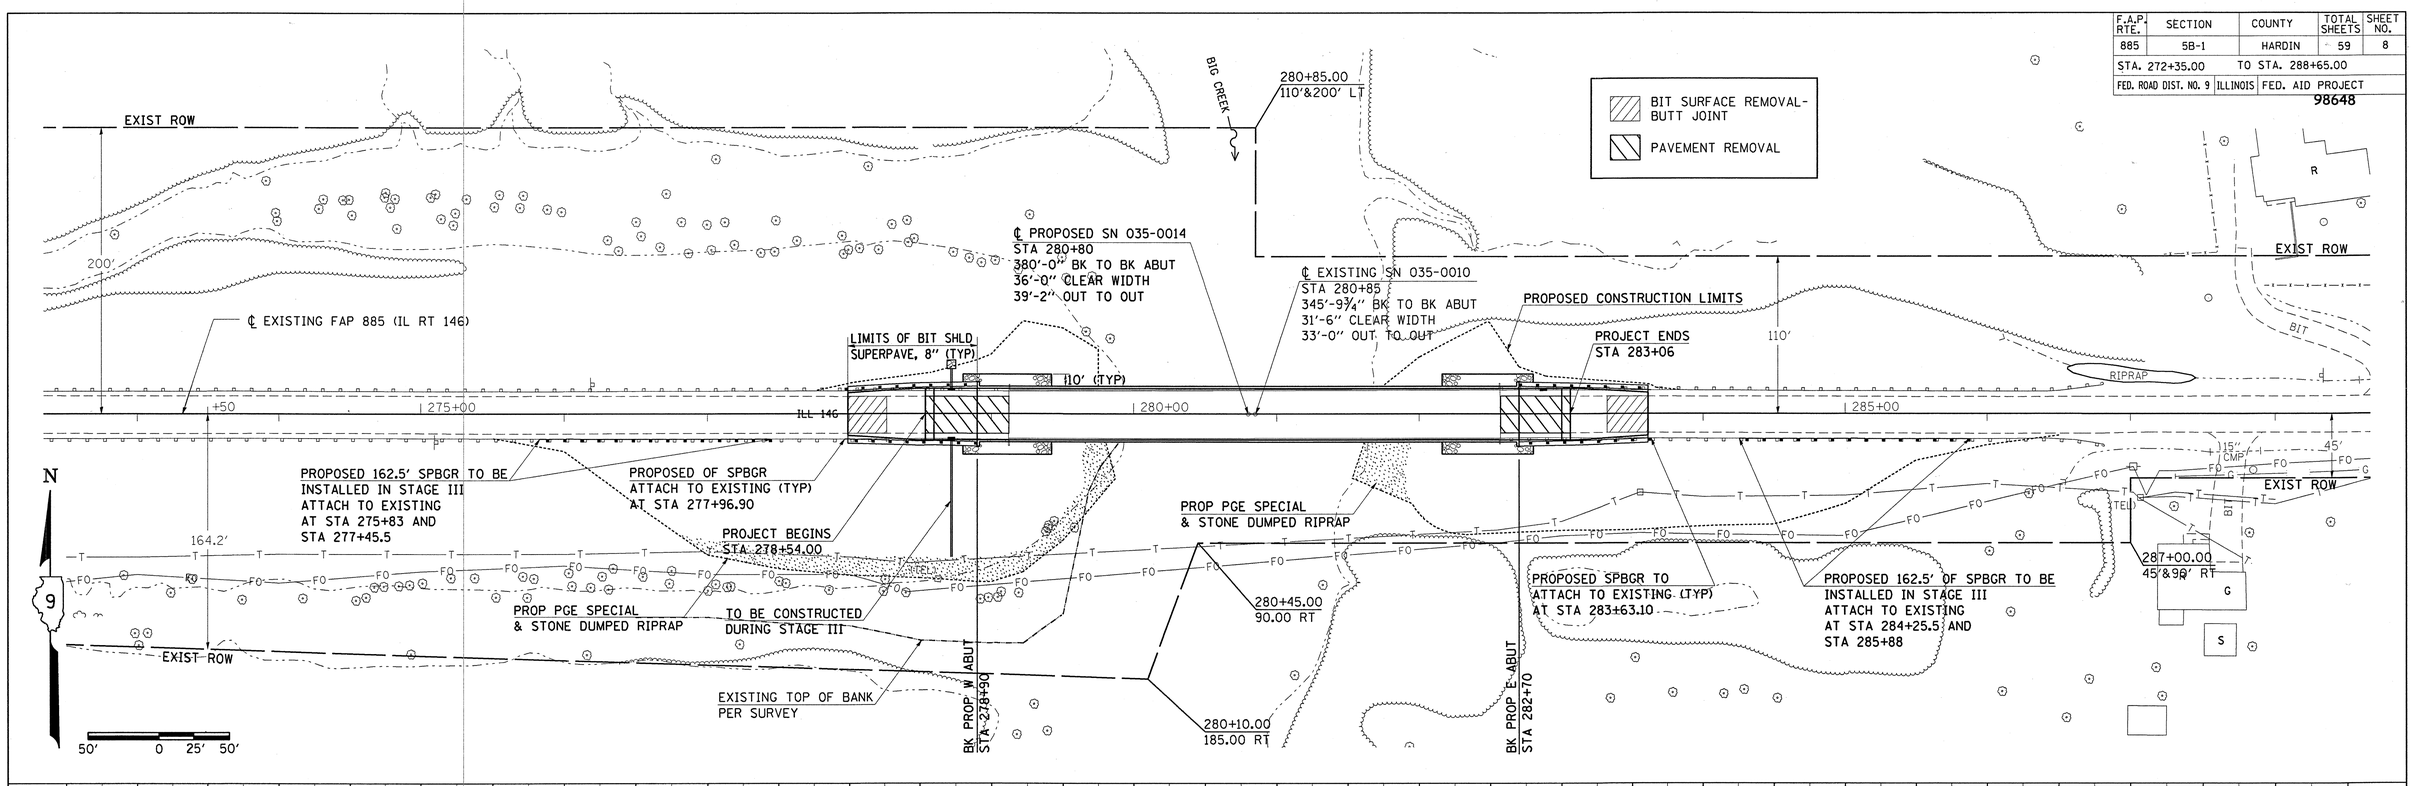

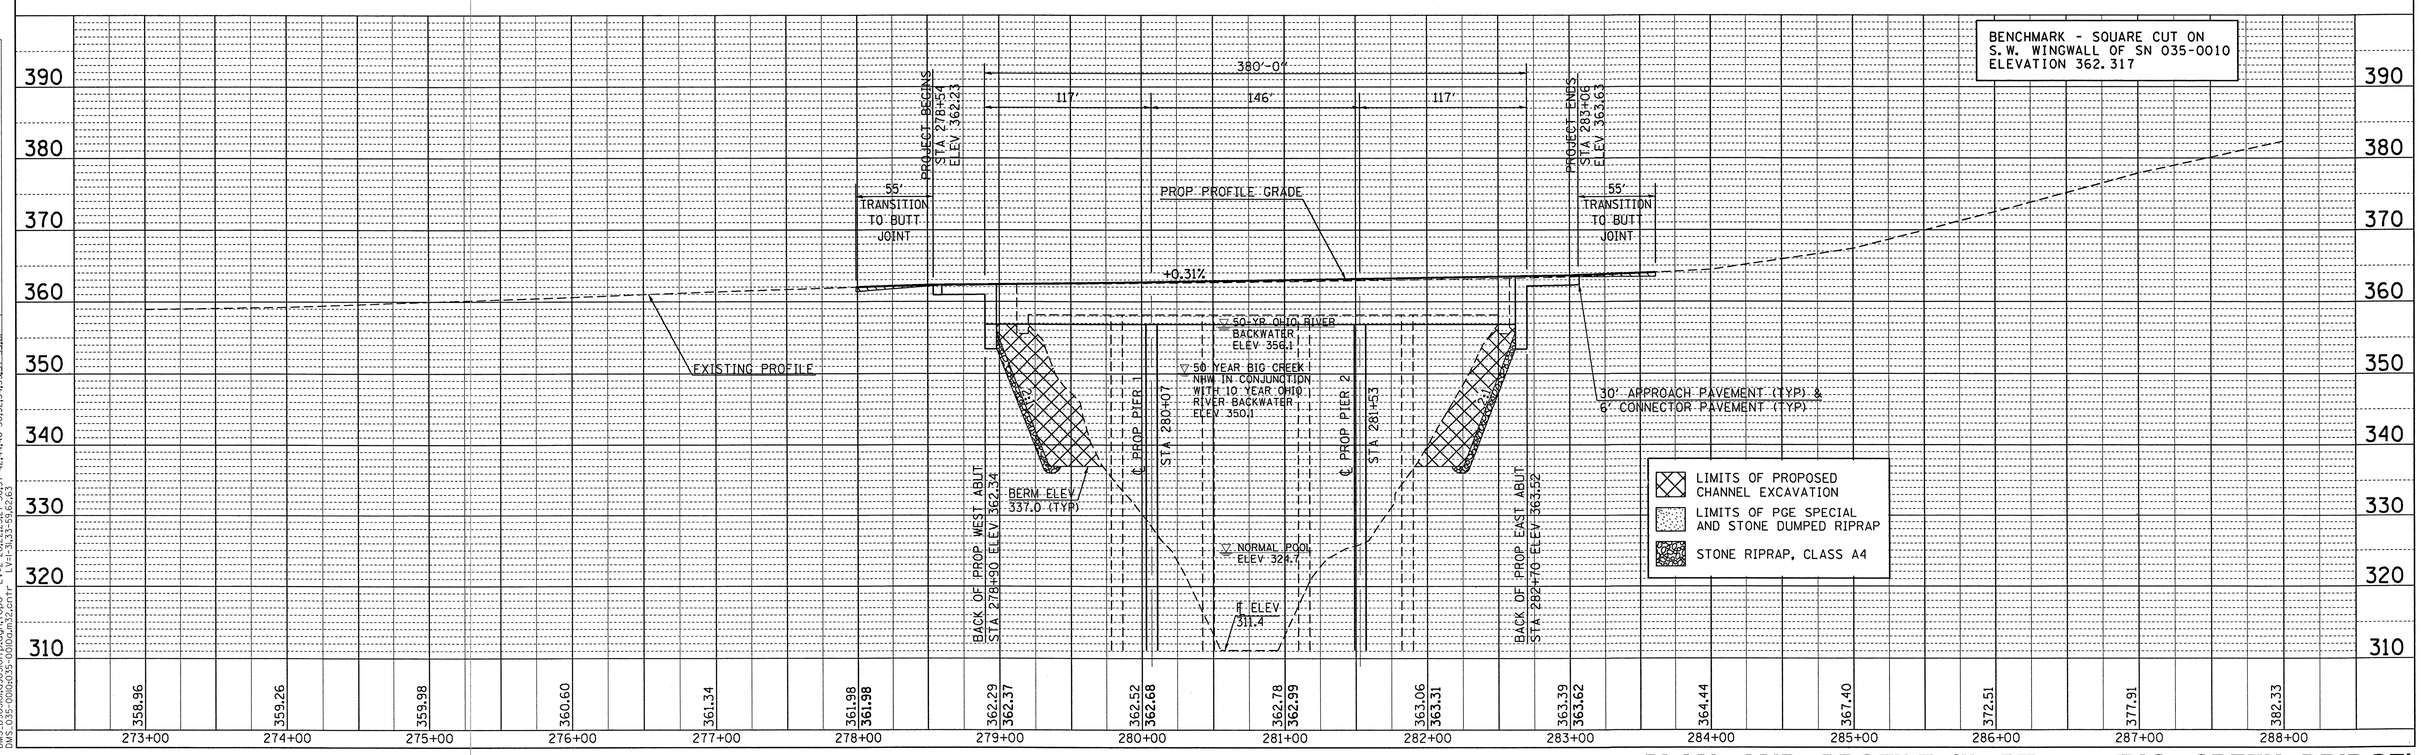

PLAN

	BY	DATE
SURVEYED		
PLOTTED		
HORIZ. CHECKED		
VERT. CHECKED		
R/W CHECKED		
NOTE BOOK NO.	CADD FILE NAME	

PROFILE

	BY	DATE
SURVEYED		
PLOTTED		
GRADES CHECKED		
B.M. NOTED		
STRUCTURE NOTATIONS CHKD		
NOTE BOOK NO.		

Mon Dec 29 13:35:5 2003
DGN d:\projects\03000\03000a.dgn LV=2-62
DMS d:\03000\03001\03001p.dgn,topo LV=2-20,22,25,27-30,37-42,44,46-50,52,54,55,57-59,61
DMS d:\035-0010\035-0010am32.cntr LV=1-3,33-59,62,63

PLAN AND PROFILE (IL RT 146 /BIG CREEK BRIDGE)