F.A. RTE.	SECTION	COUNTY	TOTAL SHEETS	SHEET NO.
885	5B-1	HARDIN	59	9
STA. 272+35.00		TO STA. 288+65.00		
FED. ROAD DIST. NO.	ILLINOIS	FED. AID PROJECT		

98648

LEGEND

- PERIMETER EROSION CONTROL BARRIER AND FENCE (EROSION CONTROL)
- 8" PIPE WITH METAL END SECTIONS AND 6' X 6' STONE RIPRAP, CLASS A4. (SEE DETAIL ON SHEET NO. __ FOR SPECIFIC PAY ITEMS AND CONSTRUCTION).
- EROSION CONTROL BLANKET
- TEMPORARY STRAW BALE DITCH CHECK
- TEMPORARY DITCH
- STONE RIPRAP, CLASS A4

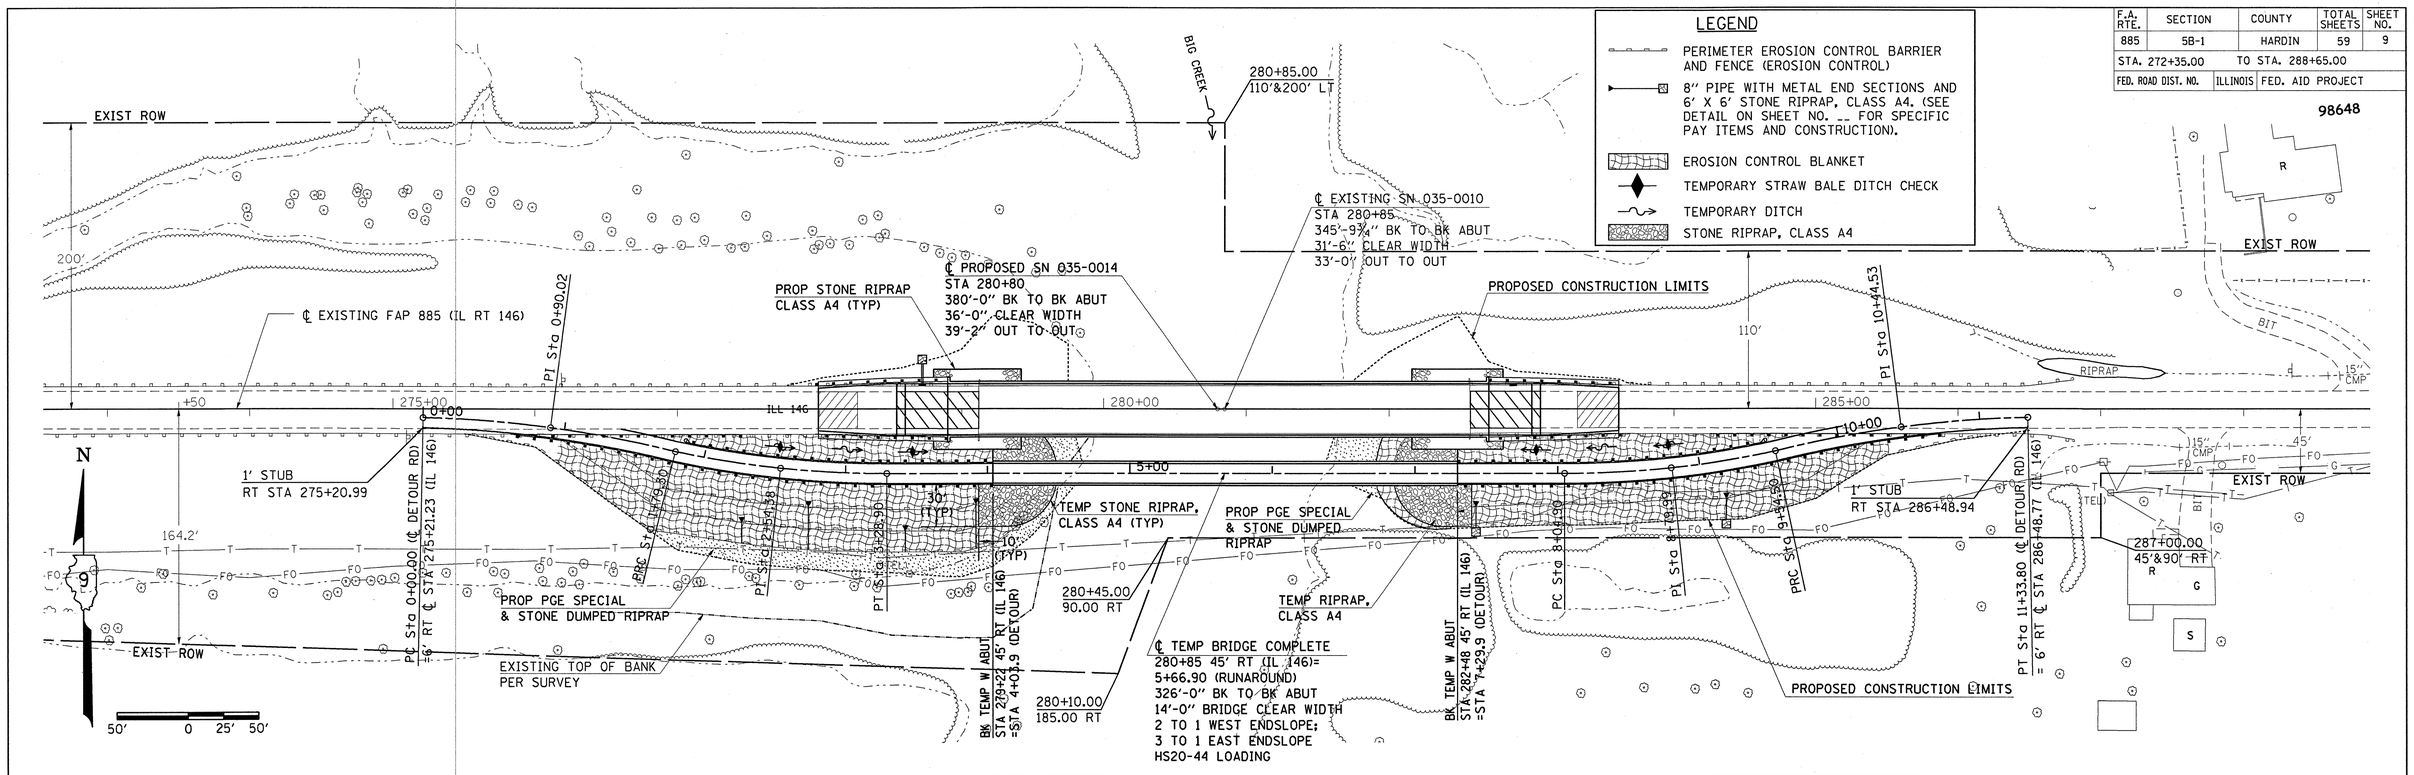

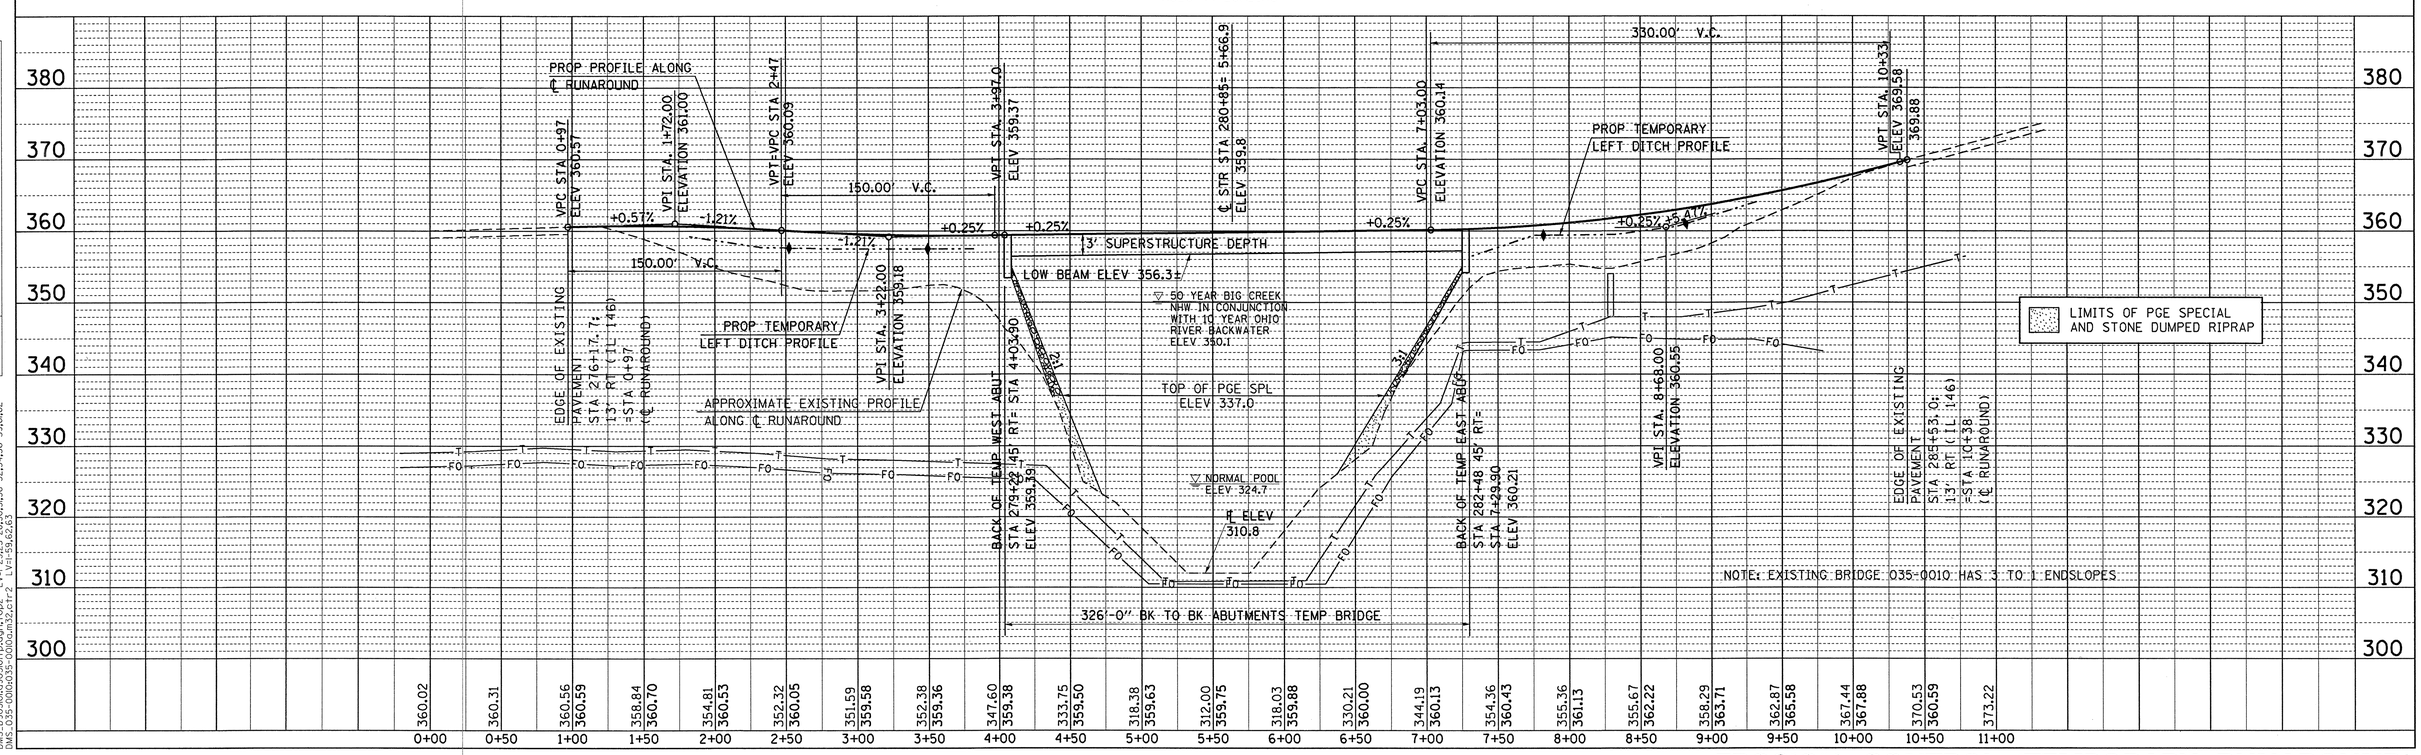

EROSION CONTROL (TEMPORARY RUNAROUND)

PLAN — SURVEYED / PLOTTED / ALIGNMENT CHECKED / ALIGNMENT PLOTTED / CADD FILE NAME / NOTE BOOK NO. / BY / DATE

PROFILE — SURVEYED / PLOTTED / GRADES CHECKED / GRADES PLOTTED / STRUCTURE NO(VAT)NS CHKD / NOTE BOOK NO. / BY / DATE

Mon Dec 29 13:34:05 2003
c:\projects\d9030\d9030plo.dgn LV=2-6,63
DMS.D9030ed9030trp.dgn,tbo2 LV=23,25-28,30,36-52,54,56-59,61,62
DMS.059-0010d9030-2000.dgn,02.rt2 LV=1-9,62,63