F.A.P. RTE.	SECTION	COUNTY	TOTAL SHEETS	SHEET NO.
885	5B-1	HARDIN	59	10
STA. 272+35.00		TO STA. 288+65.00		
FED. ROAD DIST. NO. 9	ILLINOIS	FED. AID PROJECT		

LEGEND

- PERIMETER EROSION CONTROL BARRIER AND FENCE (EROSION CONTROL)
- 8" PIPE WITH METAL END SECTIONS AND 6' X 6' STONE RIPRAP, CLASS A4. (SEE DETAIL ON SHEET NO. 12 FOR SPECIFIC PAY ITEMS AND CONSTRUCTION).
- EROSION CONTROL BLANKET
- STONE RIPRAP, CLASS A4

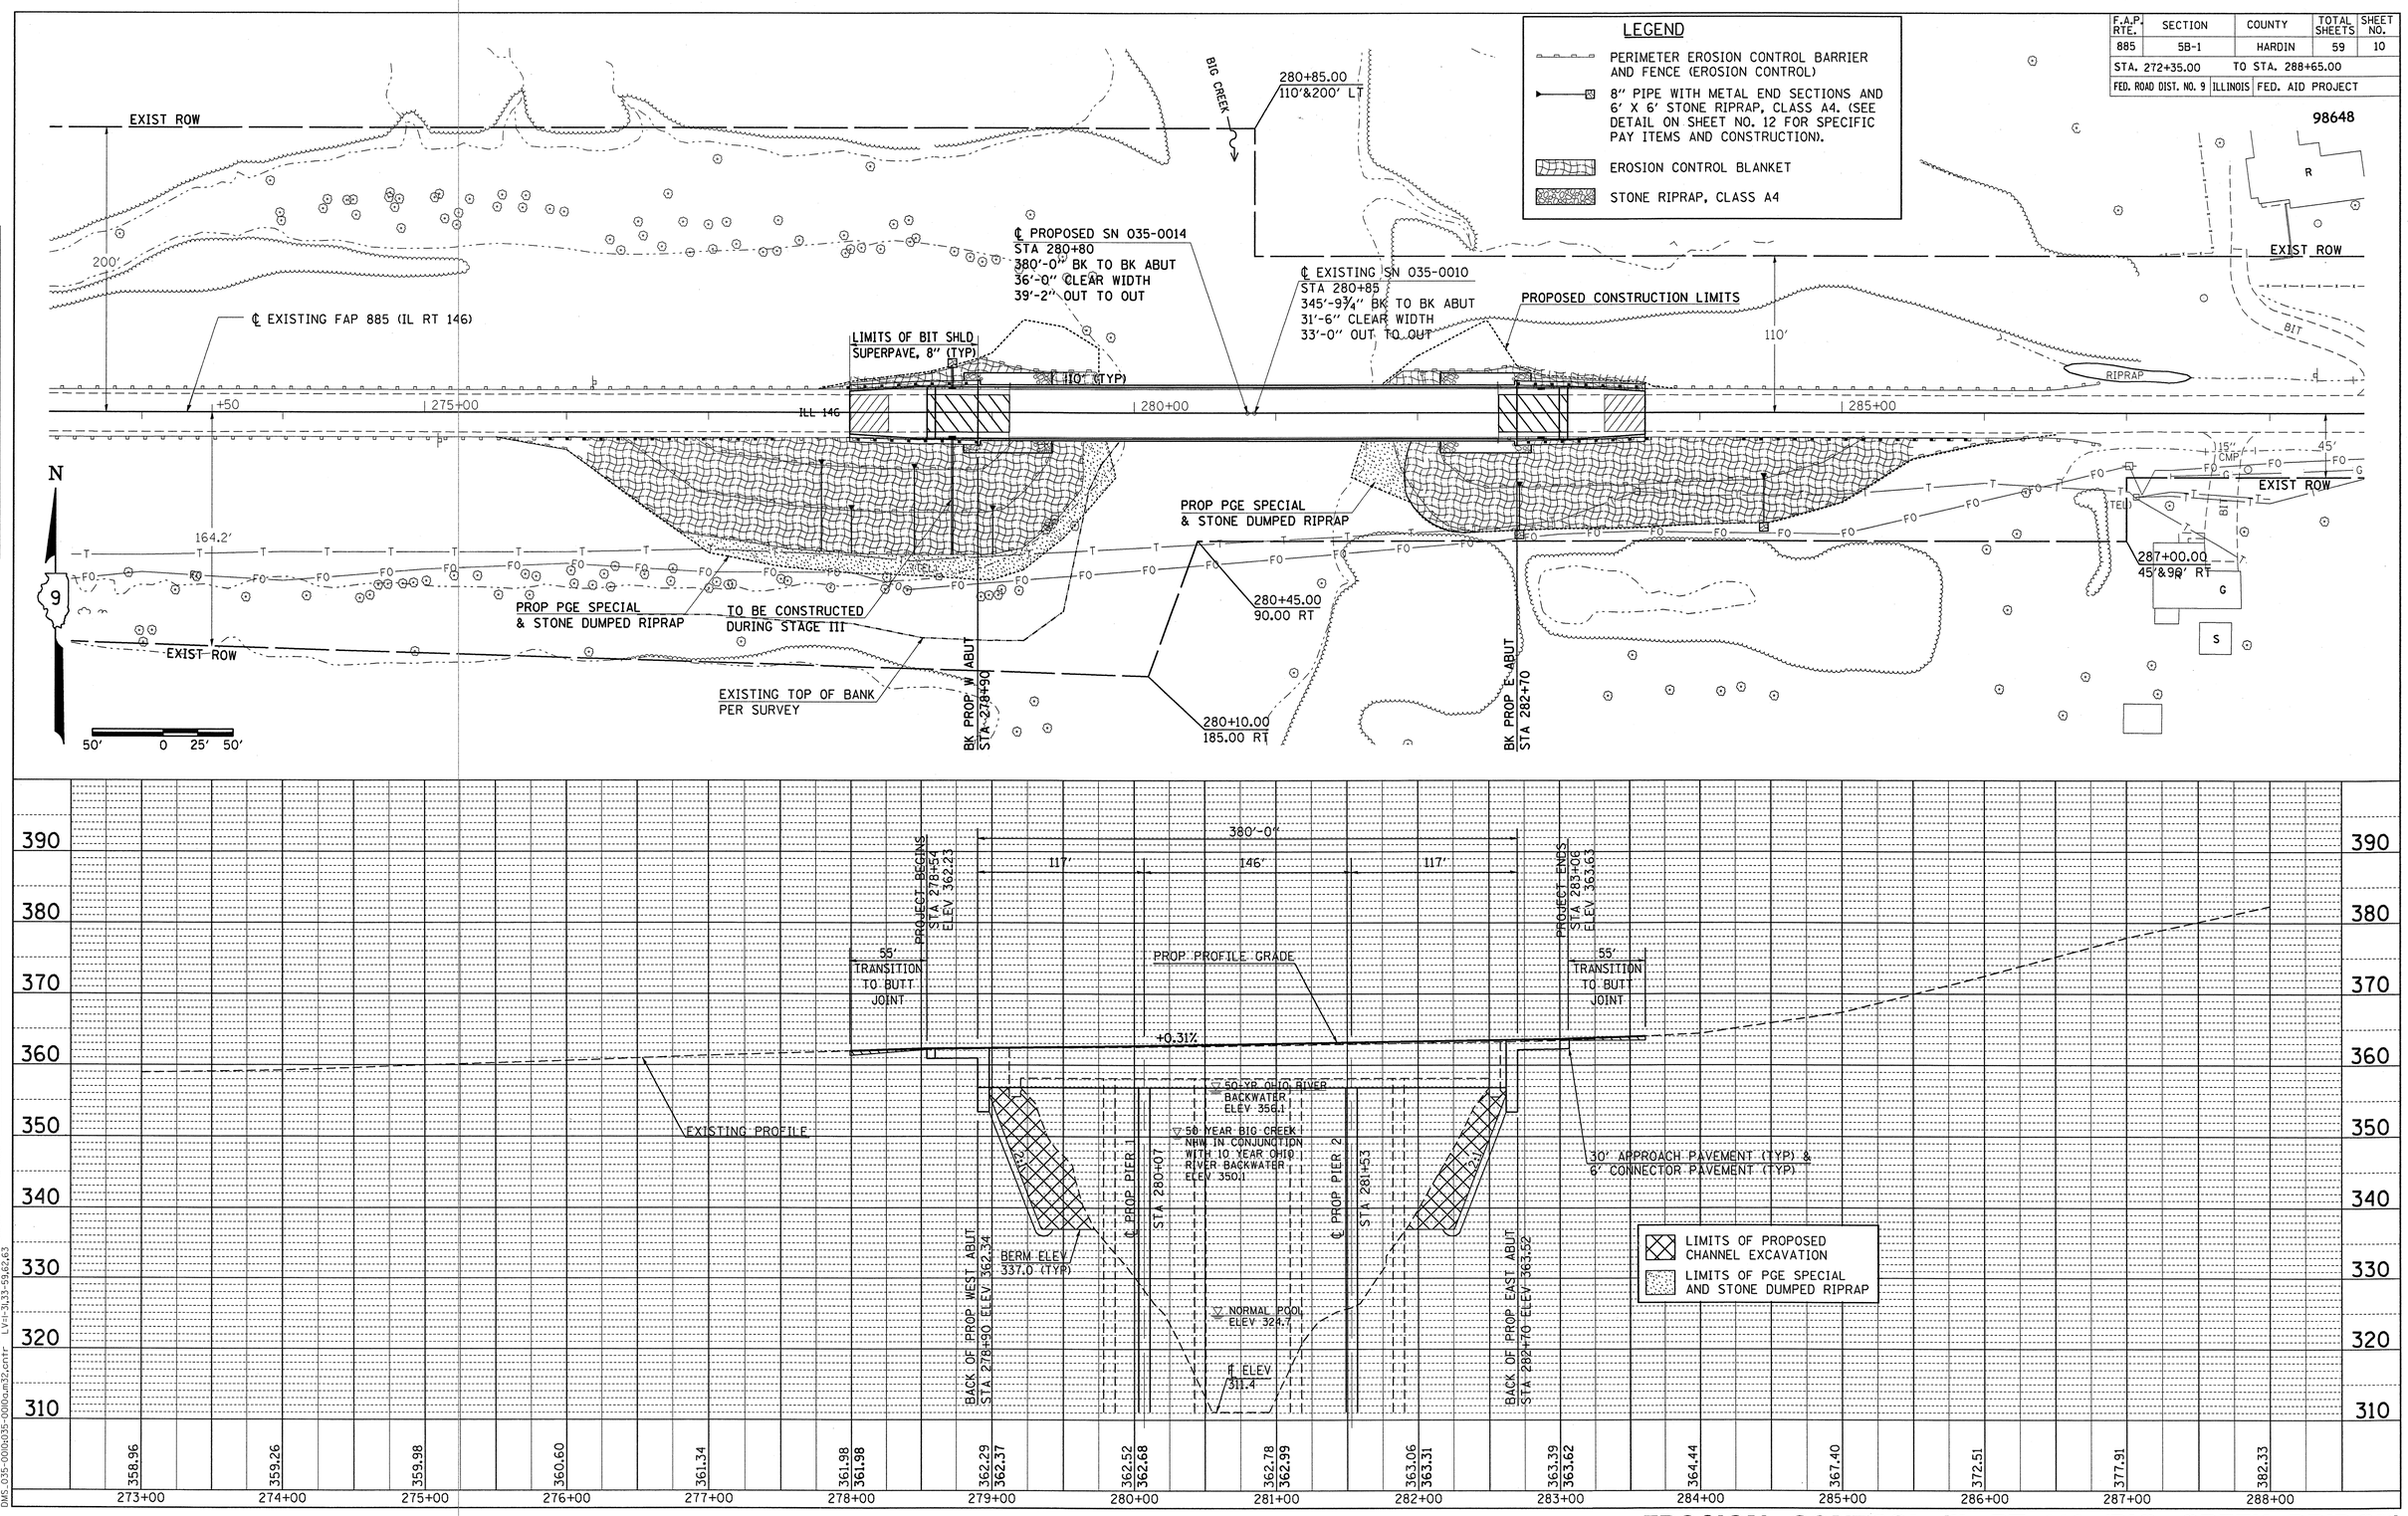

EROSION CONTROL (IL RT 146 /BIG CREEK BRIDGE)

PLAN — SURVEYED / PLOTTED / ALIGNMENT CHECKED / GRADES CHECKED / BY / DATE / NOTE BOOK NO. / CADD FILE NAME

PROFILE — SURVEYED / PLOTTED / GRADES CHECKED / BY / DATE / NOTE BOOK NO. 35,37-42,44,46-50,52-55,57-59,61 / STRUCTURE NOTATIONS CHKD

Mon Dec 29 13:46:27 2003
c:\projects\d9030\d9030plt.dgn LV=2-6,63
c:\projects\d9030\d9030n.dgn,topo LV=2-20,22-25,27-31,34,35,37-42,44,46-50,52-55,57-59,61,63
DMS 035-0008,0010,0014,0016,0017 LV=1-10,12-26,61,63