98648

F.A.P. RTE.	SECTION	COUNTY	TOTAL SHEETS	SHEET NO.
885	5B-1	HARDIN	59	19
STA.		TO STA.		
FED. ROAD DIST. NO.	ILLINOIS			
FED. AID PROJECT				

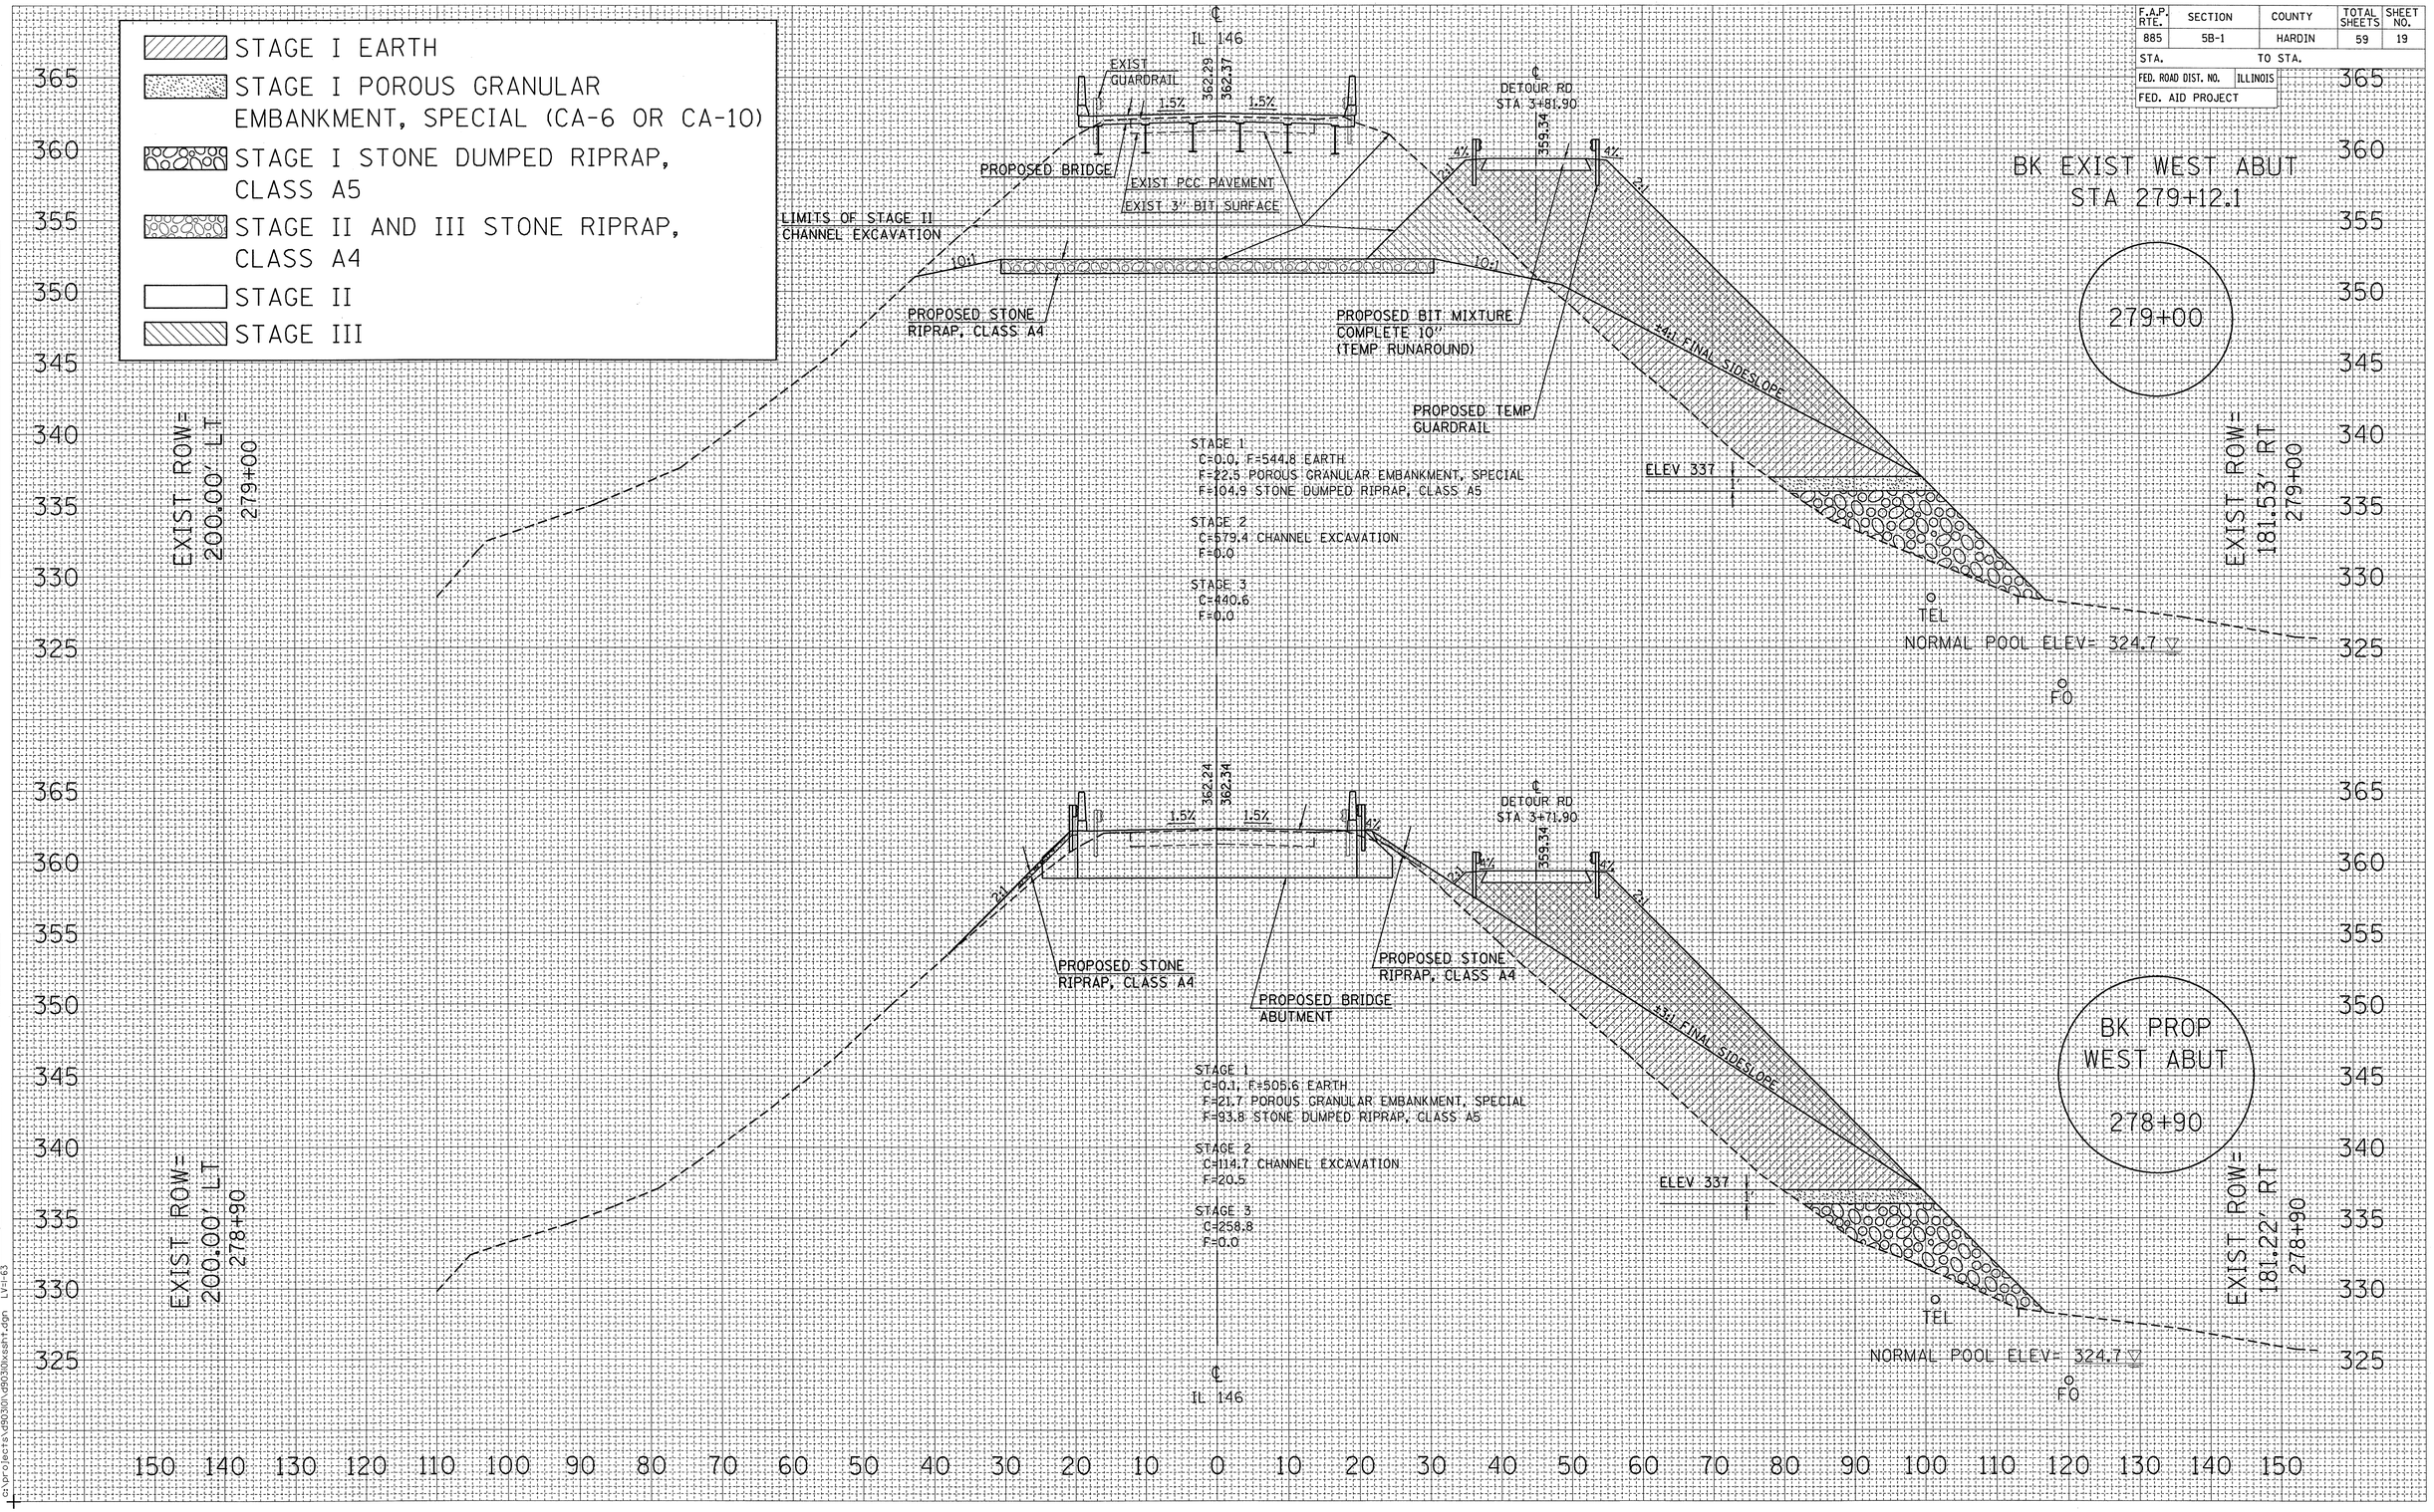

FINAL SURVEY	
SURVEYED	
PLOTTED	
NOTE BOOK	TEMPLATE
	AREAS
NO.	AREAS CHECKED

ORIGINAL SURVEY	
SURVEYED	
PLOTTED	
NOTE	TEMPLATE
	AREAS
NO.	AREAS CHECKED

Fri Dec 19 16:03:20 2003
c:\pwworking\cdot\d0030\d0030xsht.dgn LV=63