98648

F.A.P. RTE.	SECTION	COUNTY	TOTAL SHEETS	SHEET NO.
885	5B-1	HARDIN	59	20
STA.		TO STA.		
FED. ROAD DIST. NO.	ILLINOIS			
FED. AID PROJECT				

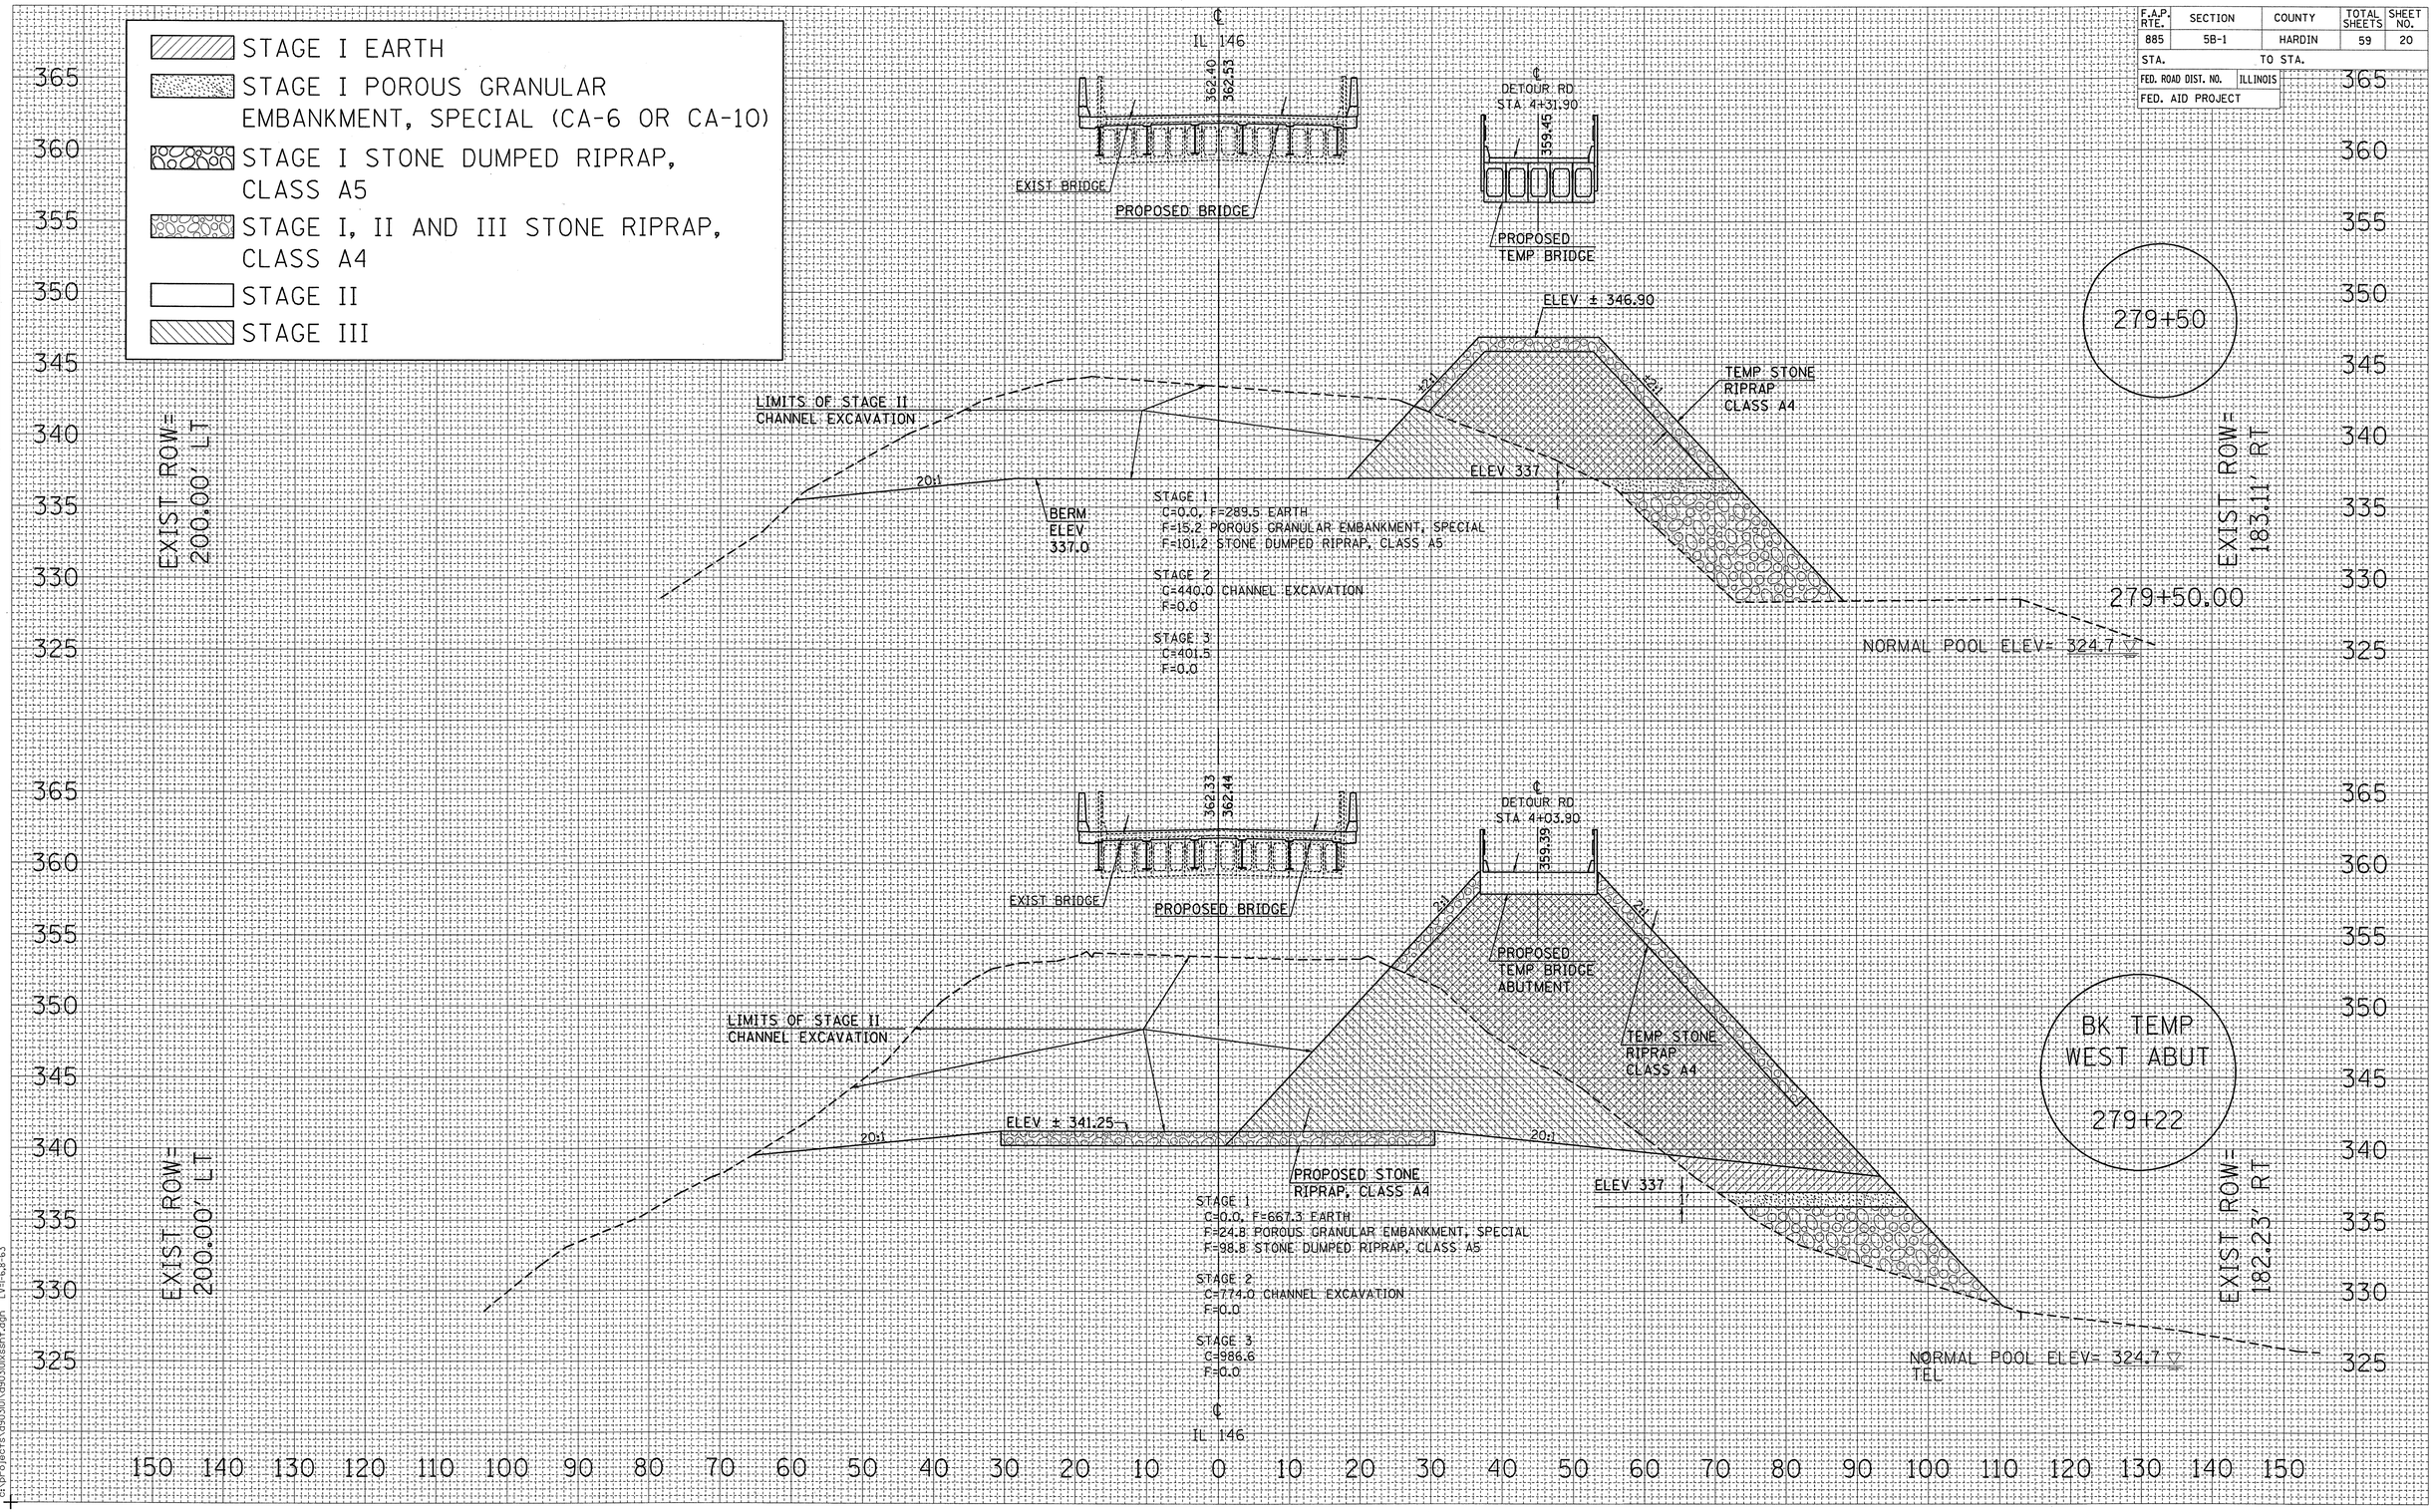

FINAL SURVEY | NOTE BOOK | NO. | SURVEYED | PLOTTED | TEMPLATE | AREAS | AREAS CHECKED | BY | DATE

ORIGINAL SURVEY | NOTE | NO. | SURVEYED | PLOTTED | TEMPLATE | AREAS | AREAS CHECKED | BY | DATE

Mon Dec 29 11:54:03 2003
c:\projects\d9030\d9030\xsht.dgn LV=1-6,8-63