STATE OF ILLINOIS
DEPARTMENT OF TRANSPORTATION

ROUTE NO.	SECTION	COUNTY	TOTAL SHEETS	SHEET NO.
FAP 885	5B-1	HARDIN		37
FED. ROAD DIST. NO. 7		ILLINOIS	FED. AID PROJECT-	

SHEET NO. 11
34 SHEETS
98648

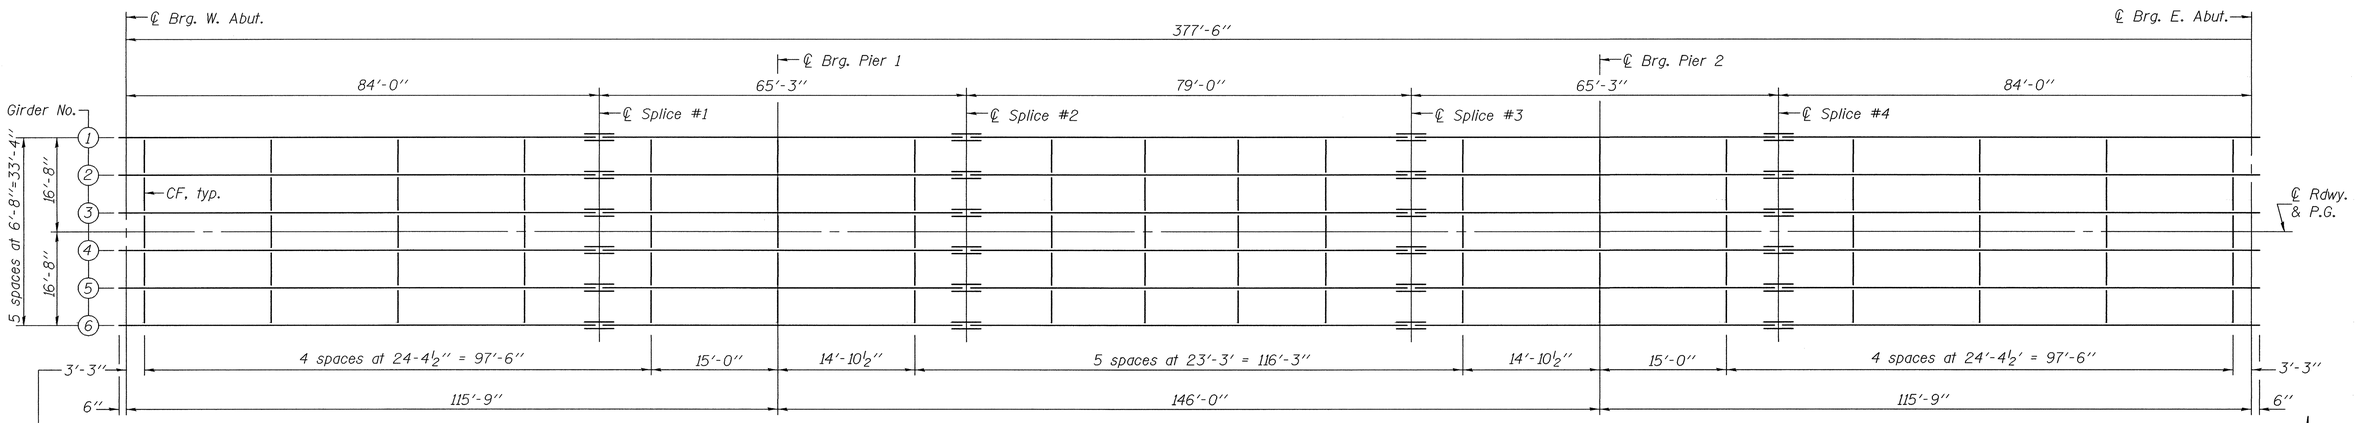

FRAMING PLAN

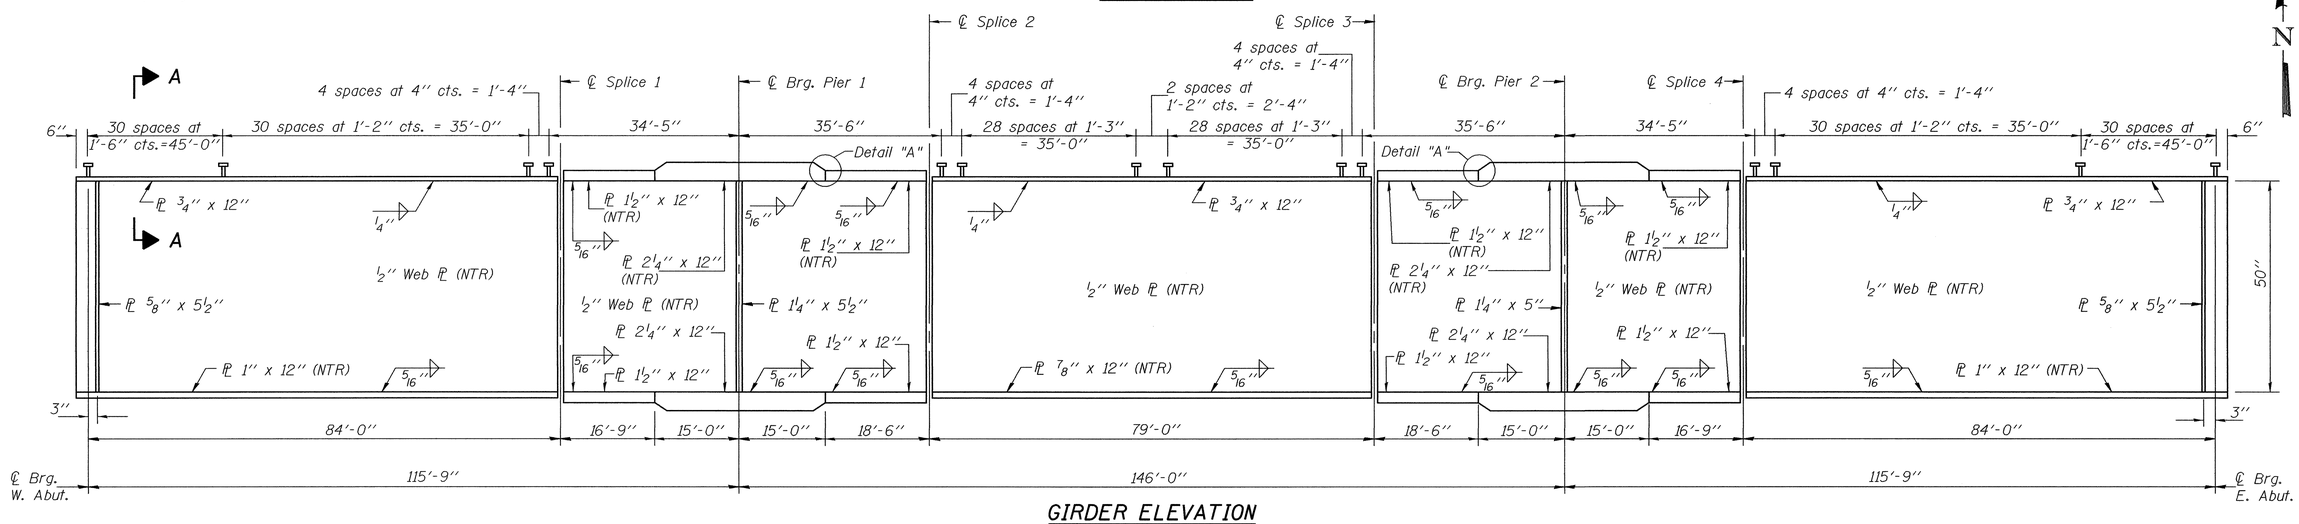

GIRDER ELEVATION

"NTR" denotes plates to which notch toughness requirements are applicable.
All girder plates, including bearing stiffeners shall be AASHTO M270 Gr. 50.
See sheet 11 of 34 for Cross Frame details.

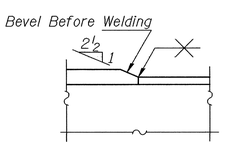

DETAIL "A"

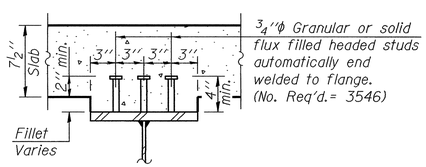

SECTION A-A

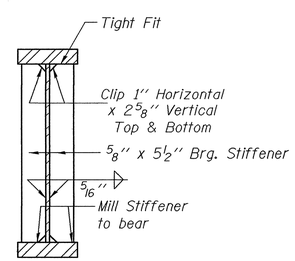

SECTION AT ABUTMENT

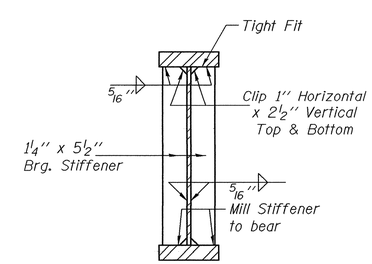

SECTION AT PIER

DESIGNED	T.L.K.
CHECKED	J.E.K.
DRAWN	BECKY M. CURRY
CHECKED	T.L.K. & T.R.B.

January 15, 2004
EXAMINED Thomas J. Domagalski
ENGINEER OF BRIDGE DESIGN
PASSED Ralph E. Anderson
ENGINEER OF BRIDGES AND STRUCTURES

DIAPHRAGM DETAILS
F.A.P. ROUTE 885 - SECTION 5B-1
HARDIN COUNTY
STATION 280+80.00
STRUCTURE NO. 035-0014

...\projects\bmc00029\0350014.dgn 1/15/2004 2:11:33 PM