FAS RTE	SECTION	COUNTY	TOTAL SHEETS	SHEET NO
939	•	PULASKI	29	10
STA.		TO STA.		
FED. ROAD DIST. NO.	ILLINOIS	FED. AID PROJECT		

• D-9 CONT MAINT FY 04-1 0098814

PLAN
SURVEYED BY
PLOTTED DATE
ALIGNMENT CHECKED
GRADES CHECKED
NOTE BOOK
NO.
CADD FILE NAME

PROFILE
SURVEYED BY
PLOTTED DATE
GRADES CHECKED
ALIGNMENT CHECKED
NOTE BOOK
NO.
STRUCTURE NO(S) CHKD

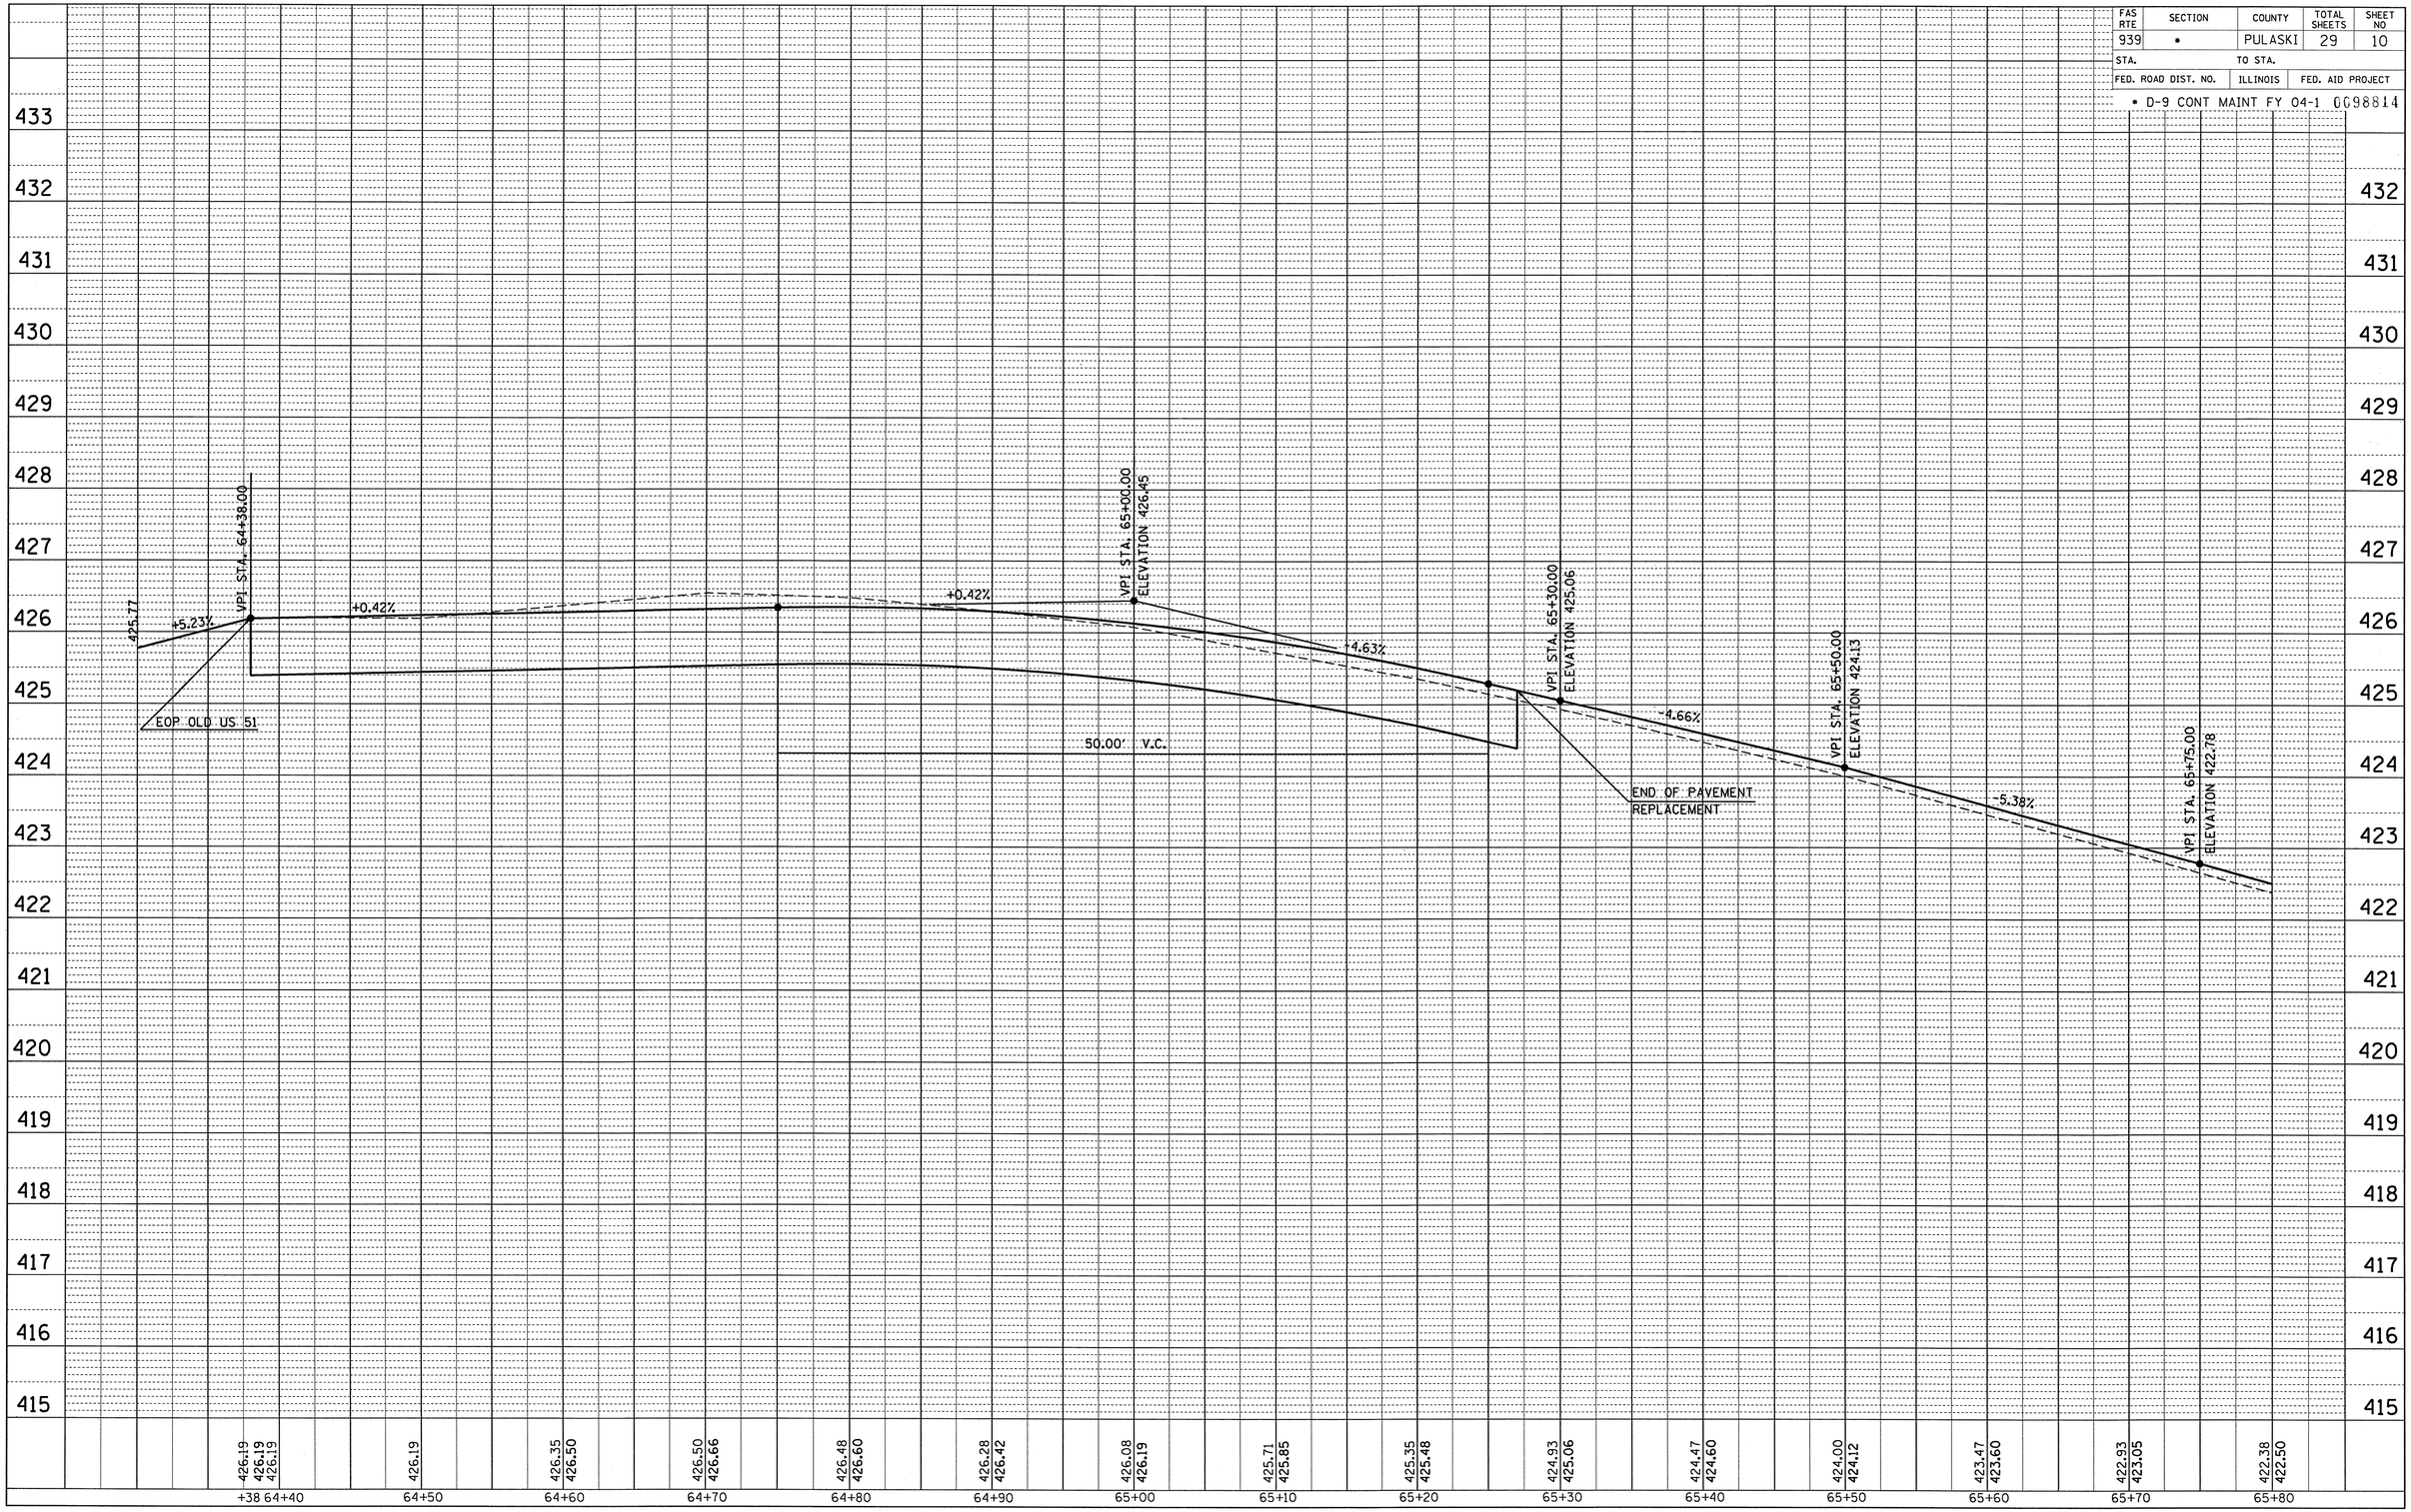

PROFILE STA 64+38 TO STA 65+80