0098814

FAS RTE	SECTION	COUNTY	TOTAL SHEETS	SHEET NO.
939	D-9 CONT MAINT FY04-1	PULASKI	29	21
STA. 64+80		TO STA. 65+10		
FED. ROAD DIST. NO.	ILLINOIS	FED. AID PROJECT		

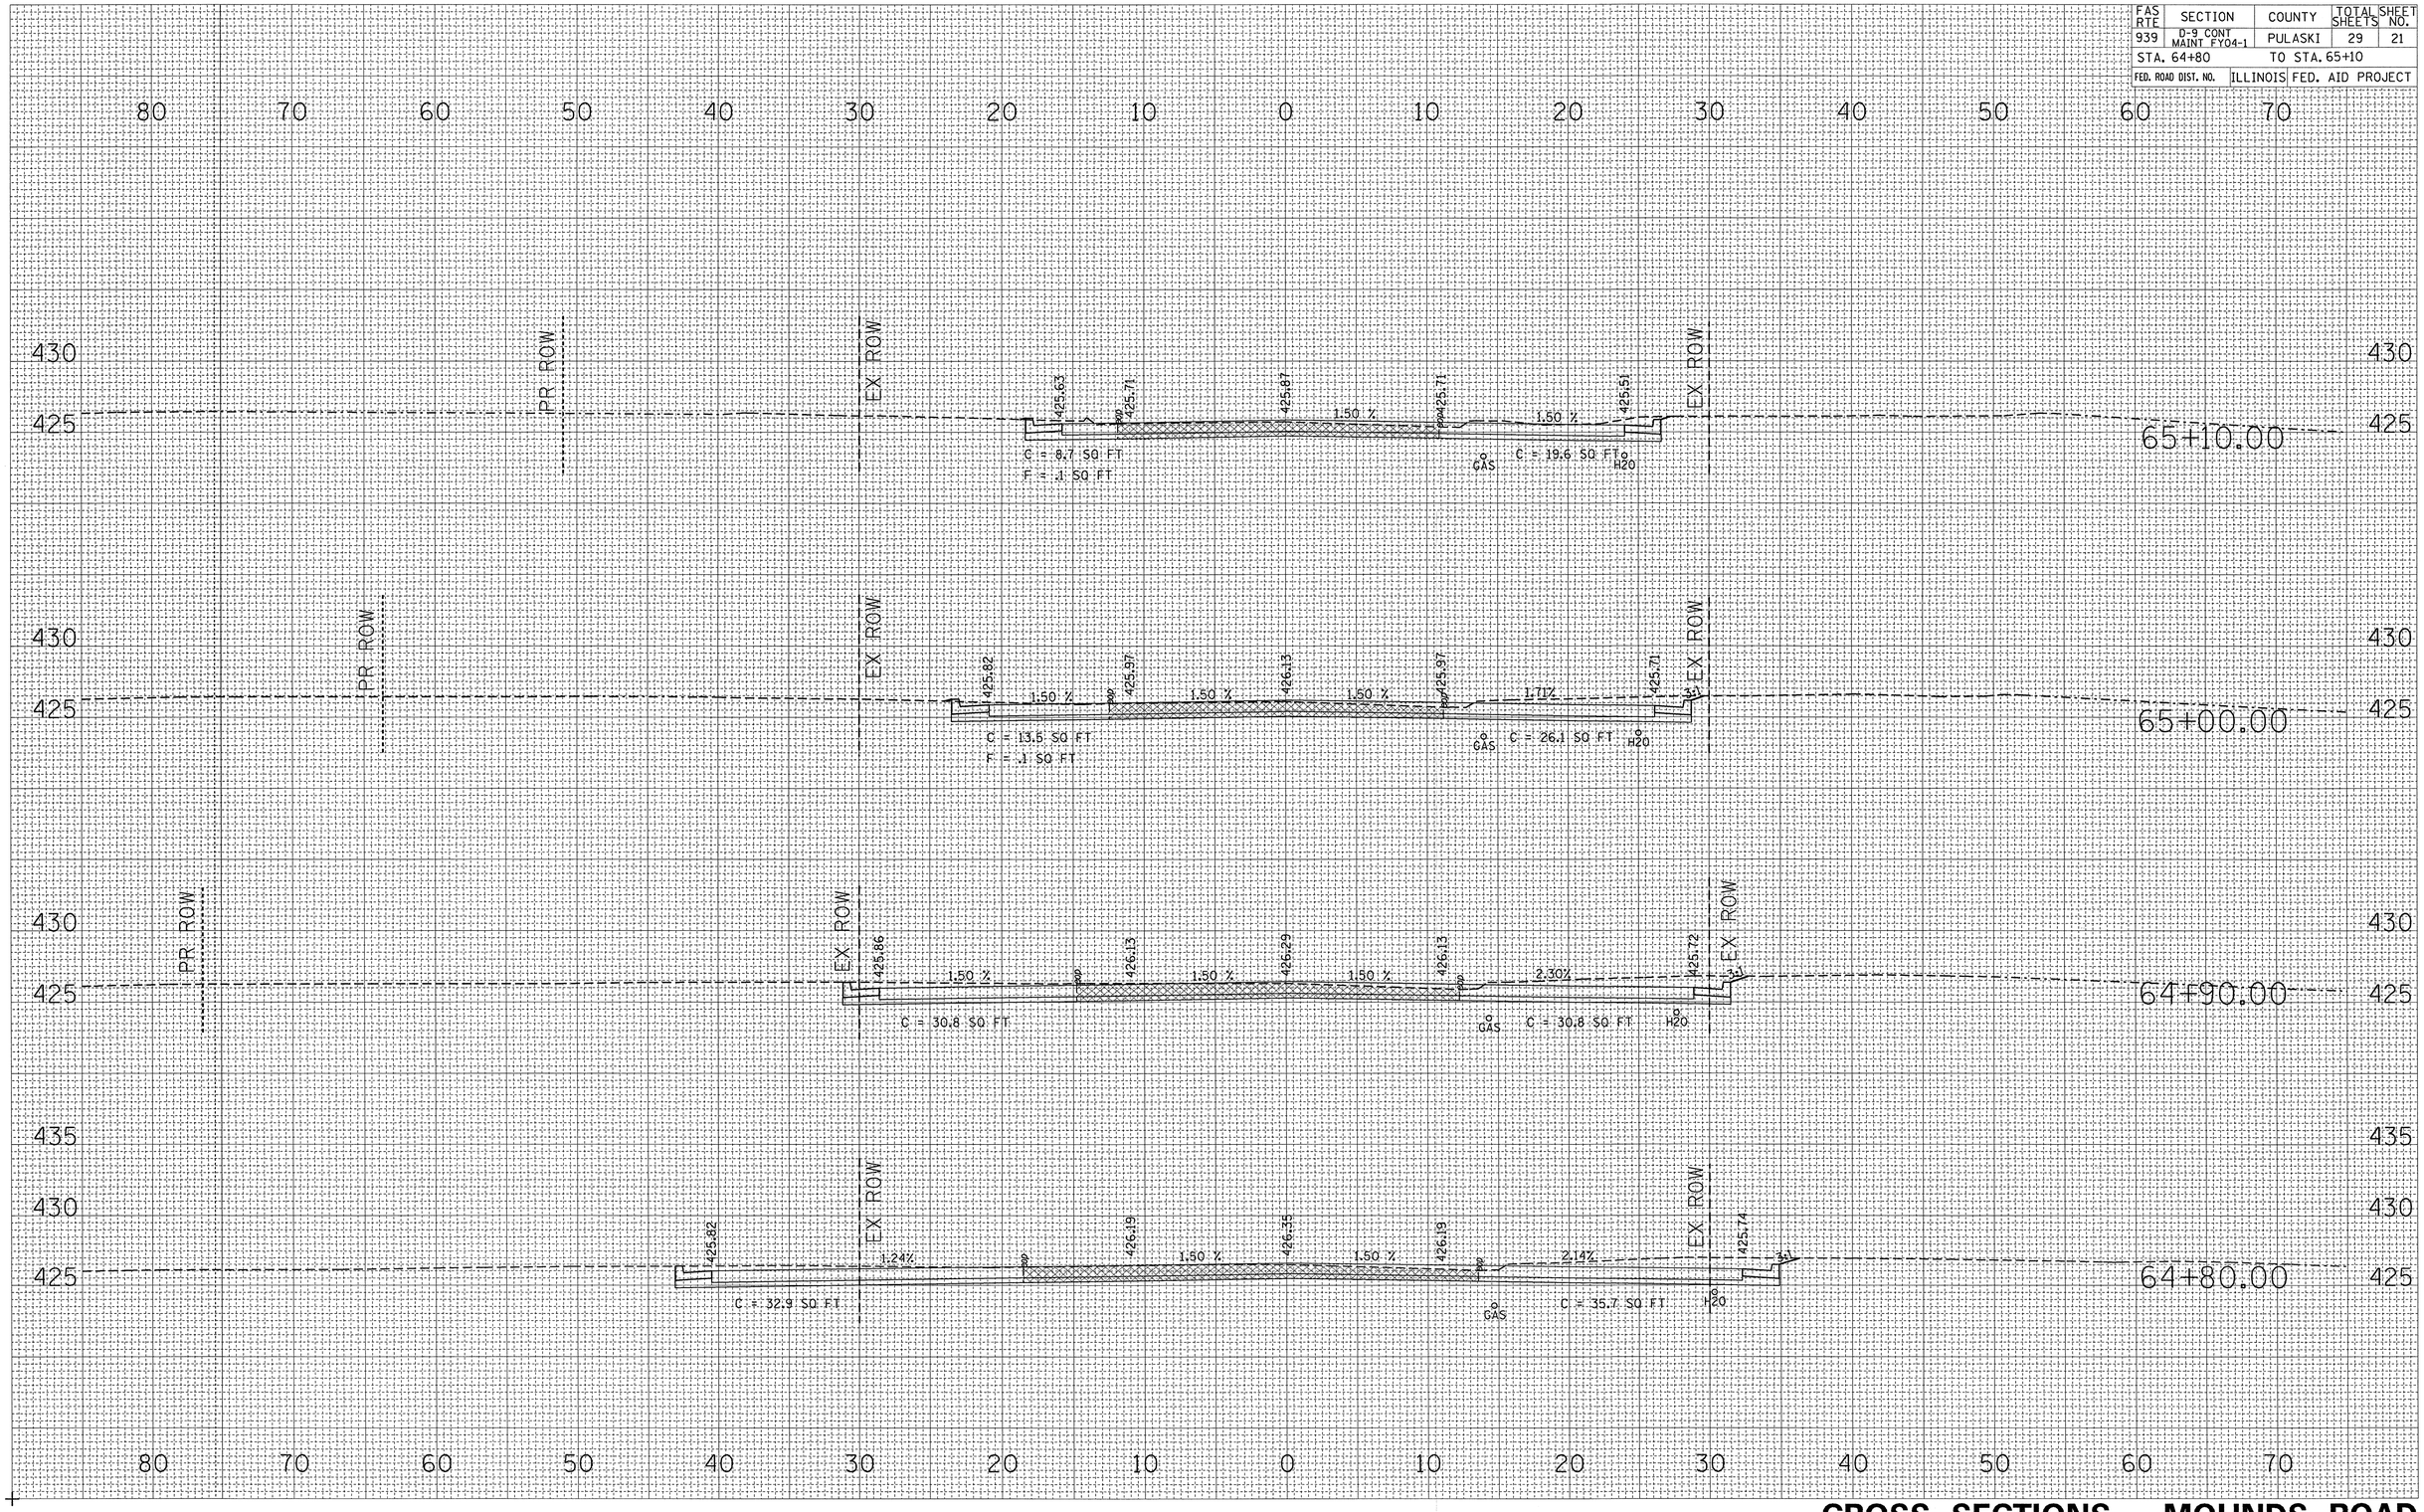

FINAL SURVEY — NOTE BOOK NO. — SURVEYED — PLOTTED — TEMPLATE — AREAS — AREAS CHECKED — BY — DATE

ORIGINAL SURVEY — NOTE BOOK NO. — SURVEYED — PLOTTED — TEMPLATE — AREAS — AREAS CHECKED — BY — DATE

CROSS SECTIONS – MOUNDS ROAD
STA 64+80 TO STA 65+10