0098814

FAS RTE	SECTION	COUNTY	TOTAL SHEETS	SHEET NO.
939	D-9 CONT MAINT FY04-1	PULASKI	29	22
STA. 65+20		TO STA. 65+40		
FED. ROAD DIST. NO.	ILLINOIS	FED. AID PROJECT		

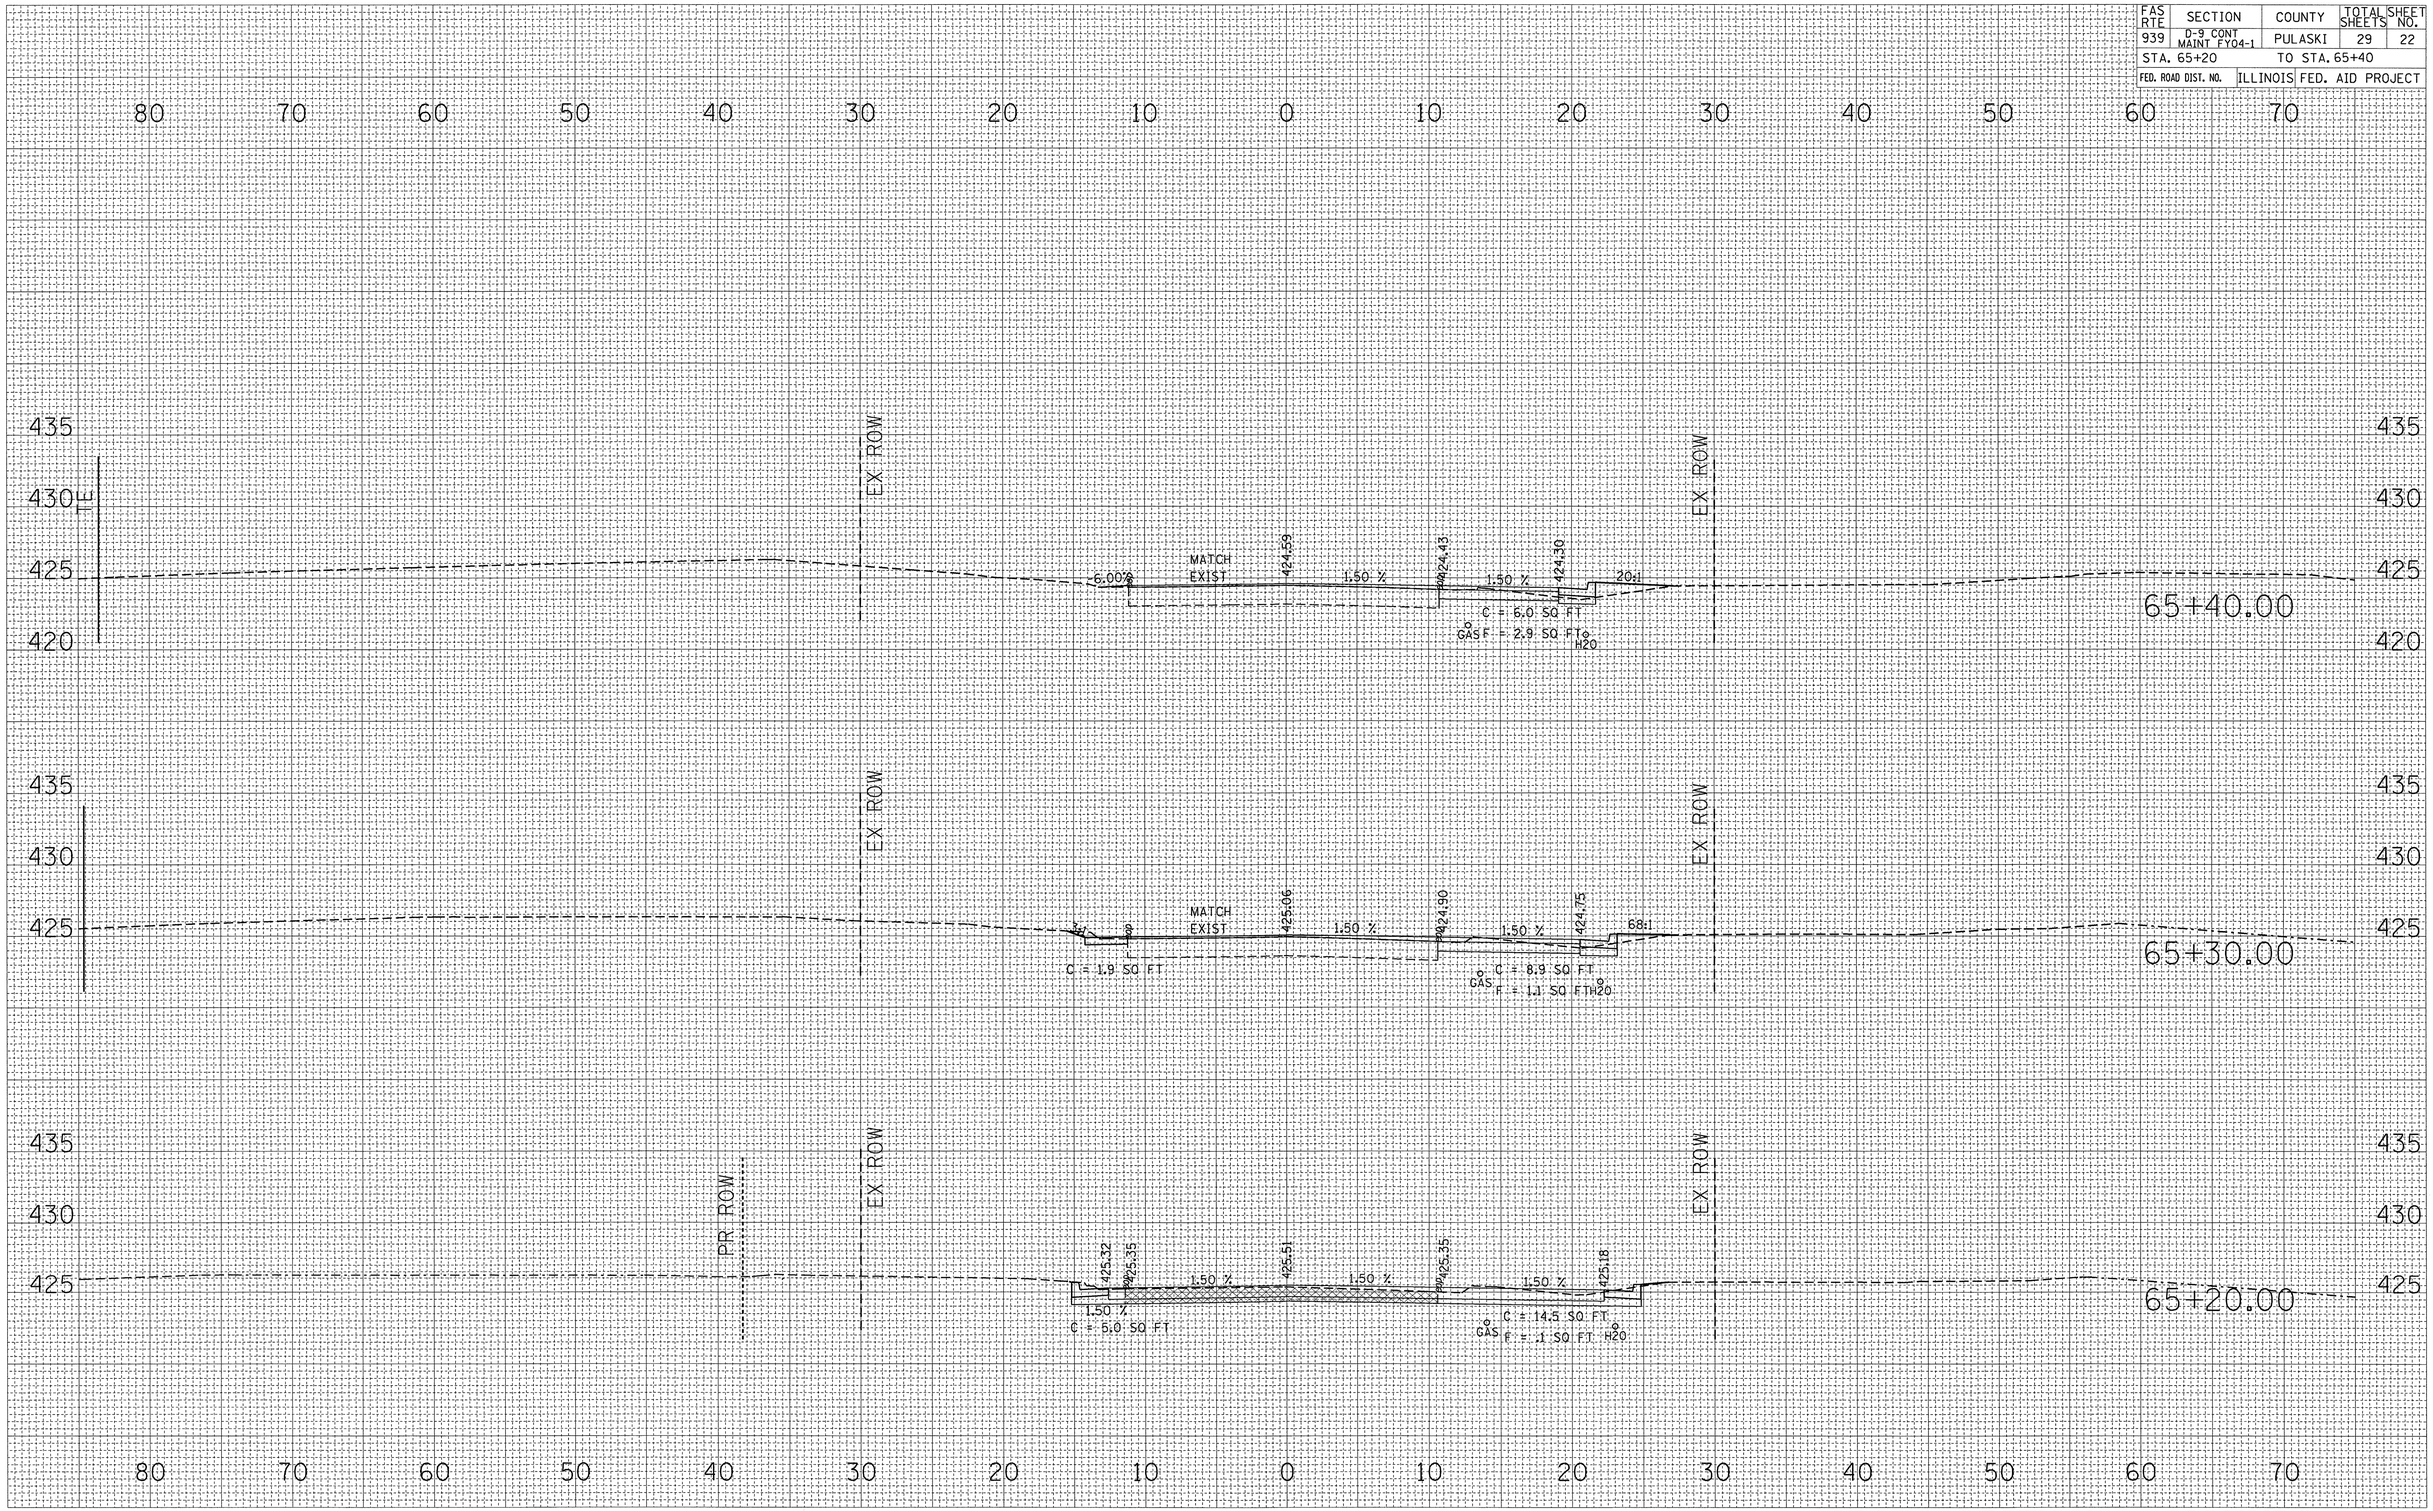

FINAL SURVEY	BY	DATE
SURVEYED		
PLOTTED		
TEMPLATE		
AREAS		
AREAS CHECKED		
NOTE BOOK NO.		

ORIGINAL SURVEY	BY	DATE
SURVEYED		
PLOTTED		
TEMPLATE		
AREAS		
AREAS CHECKED		
NOTE BK NO.		

CROSS SECTIONS – MOUNDS ROAD
STA 65+20 TO STA 65+40