0098814

FAS RTE	SECTION	COUNTY	TOTAL SHEETS	SHEET NO.
939	D-9 CONT MAINT FY04-1	PULASKI	29	24
STA. 65+90		TO STA. 66+20		
FED. ROAD DIST. NO.	ILLINOIS	FED. AID PROJECT		

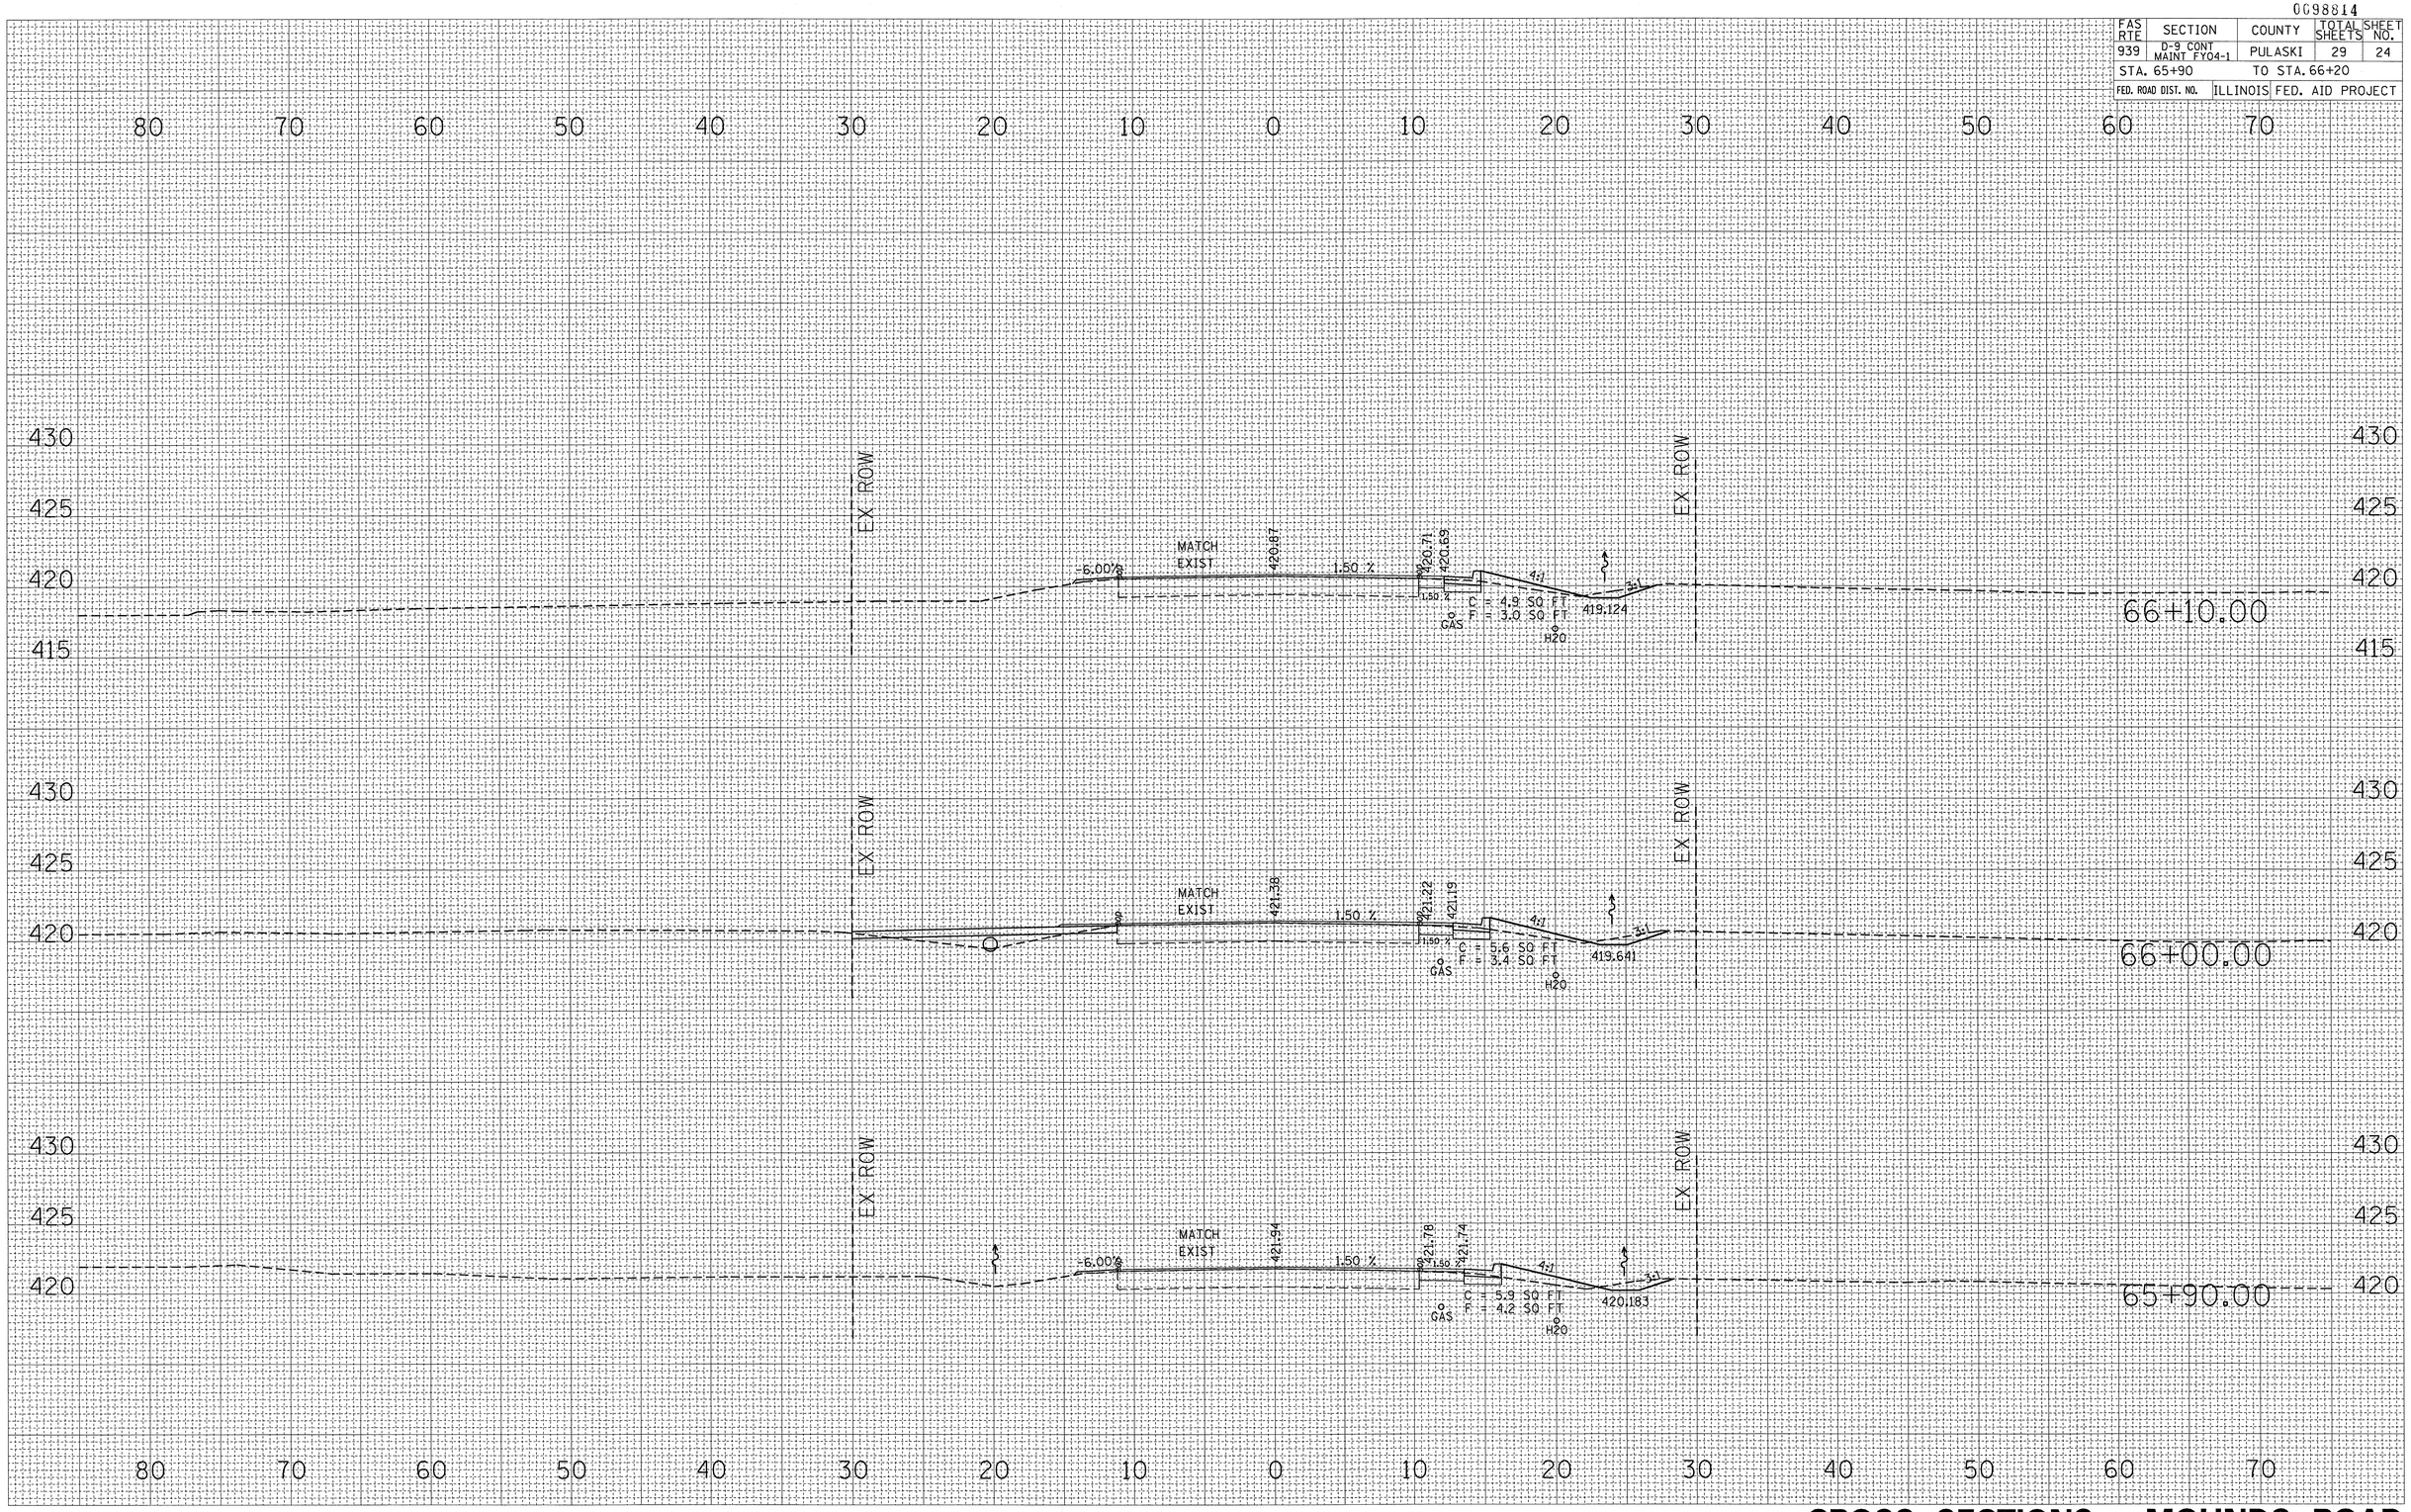

FINAL SURVEY	BY	DATE
SURVEYED		
PLOTTED		
TOPOGRAPHY		
NOTE BOOK		
NO.	AREAS CHECKED	

ORIGINAL SURVEY	BY	DATE
SURVEYED		
PLOTTED		
TOPOGRAPHY		
NOTE BOOK		
NO.	AREAS CHECKED	

CROSS SECTIONS – MOUNDS ROAD
STA 65+90 TO STA 66+20