0098814

FAS RTE	SECTION	COUNTY	TOTAL SHEETS	SHEET NO.
939	D-9 CONT MAINT FY04-1	PULASKI	29	25
STA. 363+40		TO STA. 363+70		
FED. ROAD DIST. NO.		ILLINOIS	FED. AID PROJECT	

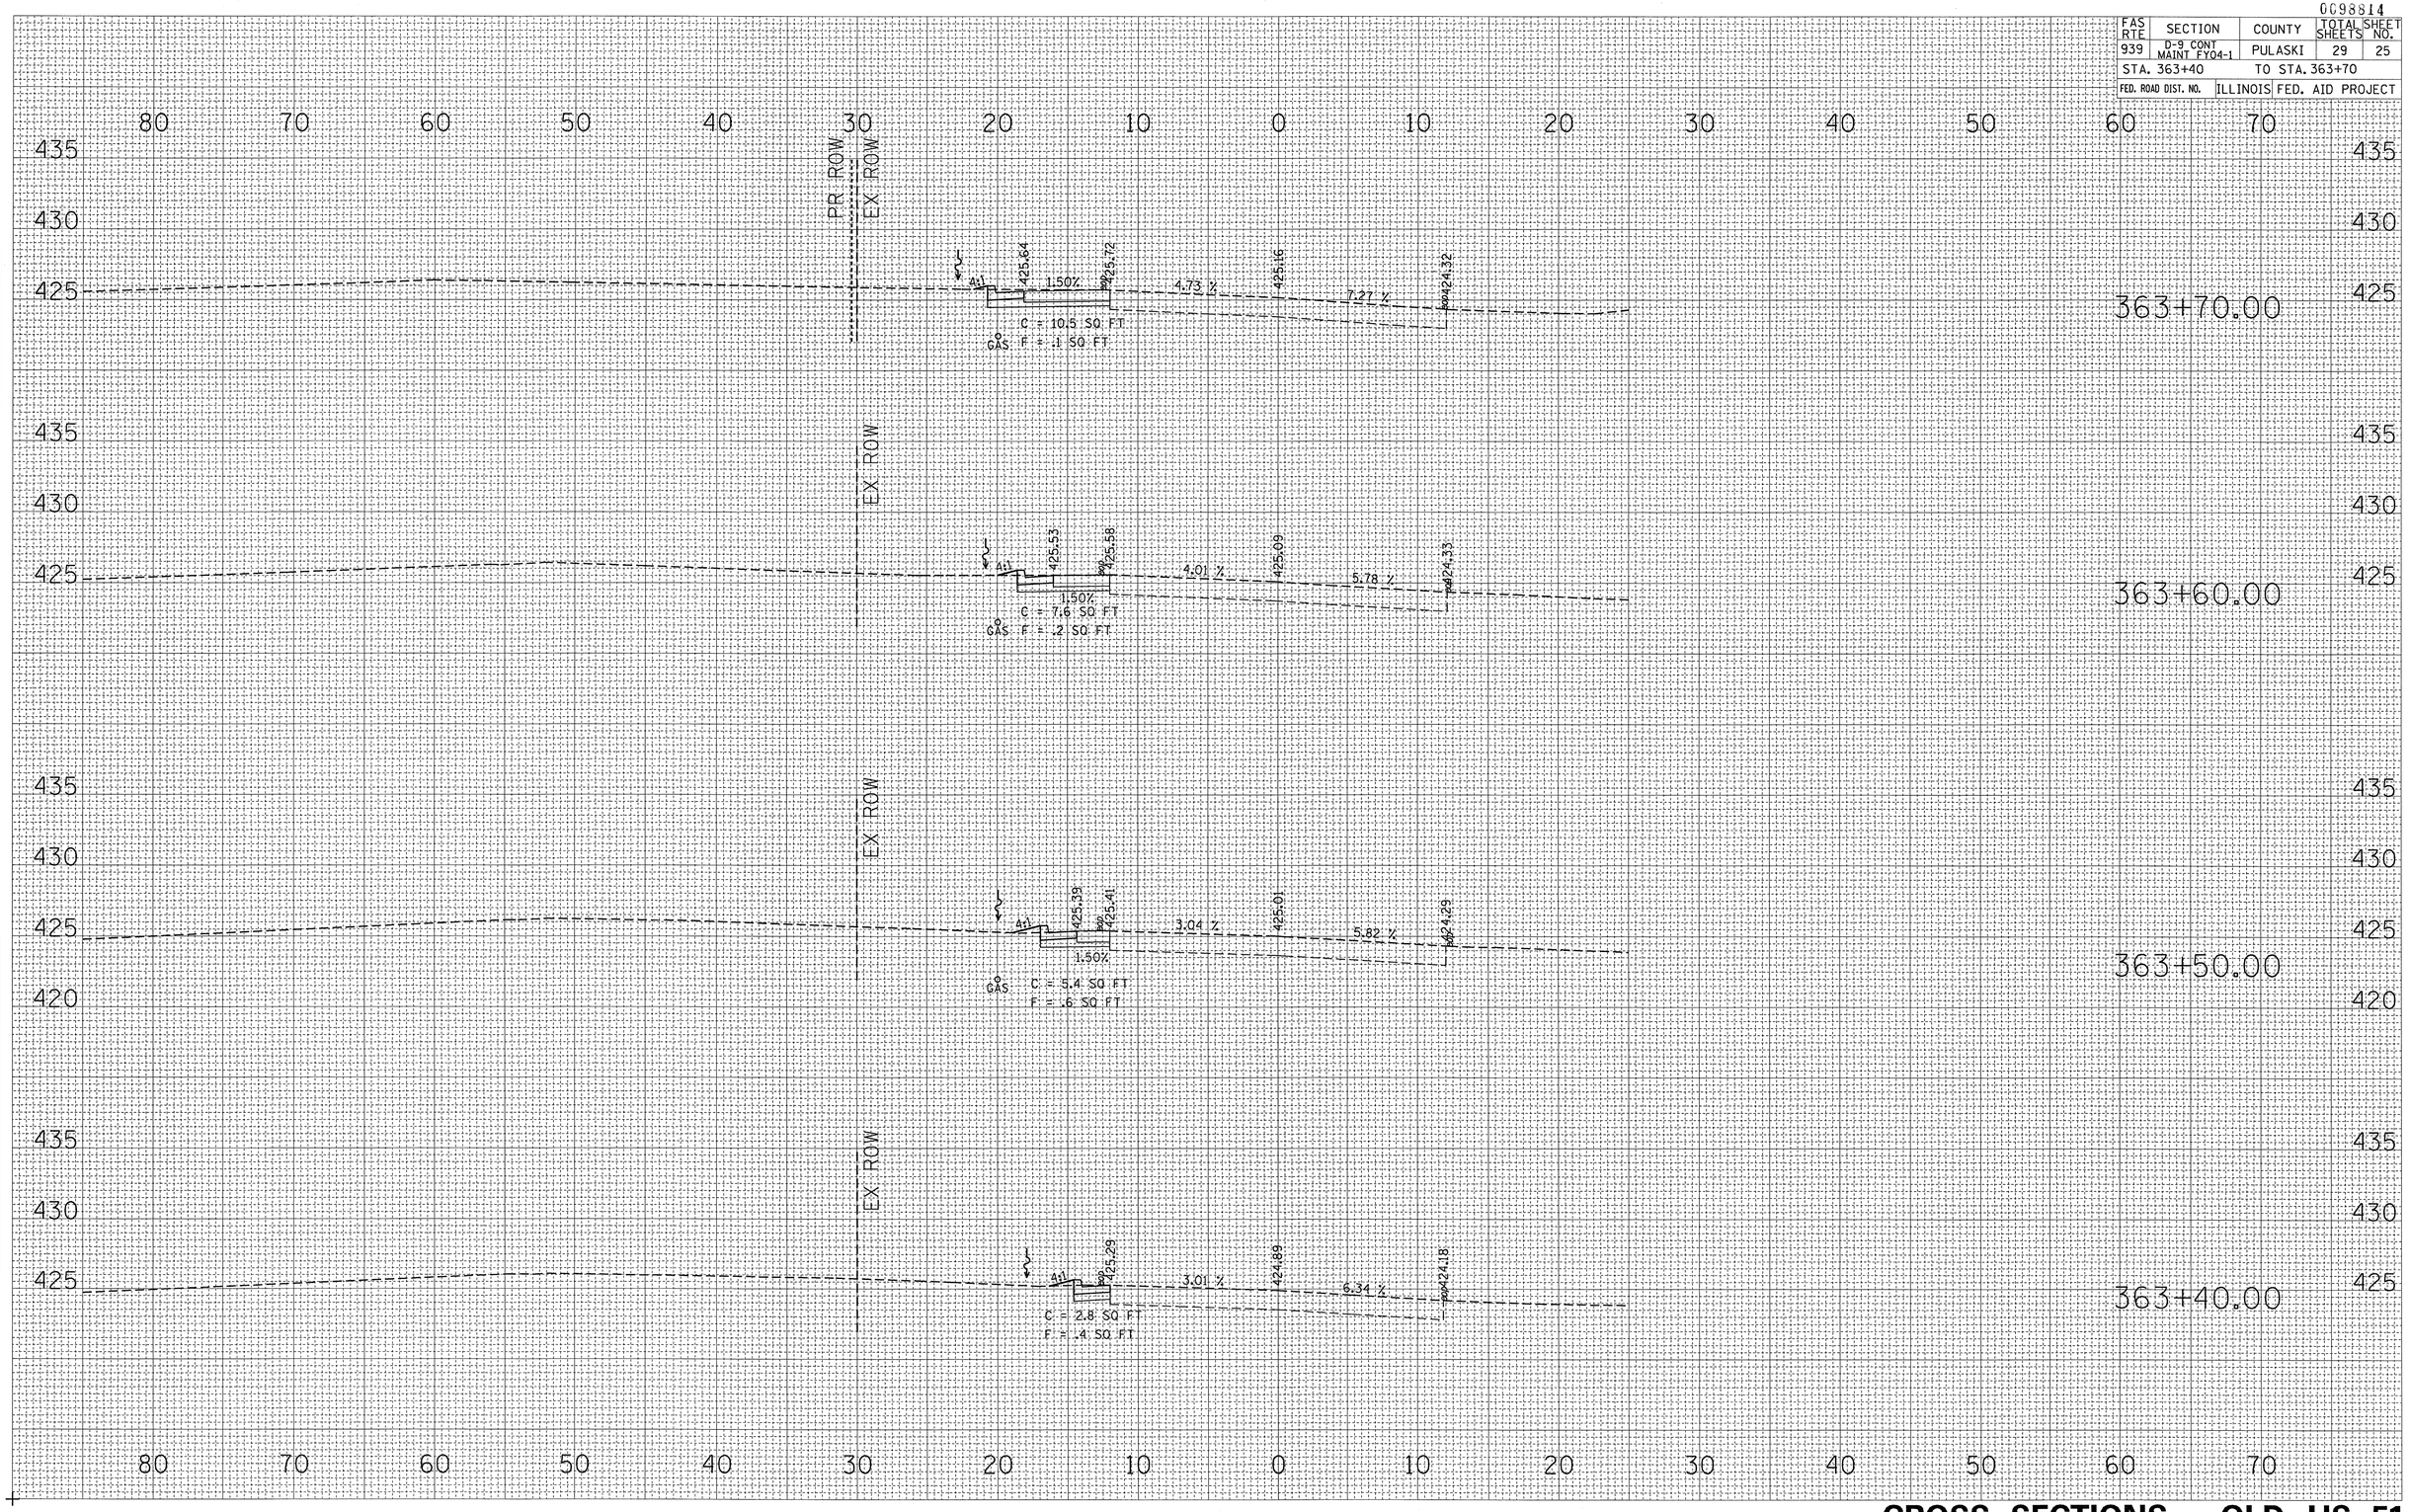

FINAL SURVEY	BY	DATE
SURVEYED		
PLOTTED		
TRAVERSE		
NOTE BOOK	AREAS	
NO.	AREAS CHECKED	

ORIGINAL SURVEY	BY	DATE
SURVEYED		
PLOTTED		
TRAVERSE		
NOTE BOOK	AREAS	
NO.	AREAS CHECKED	

CROSS SECTIONS – OLD US 51
STA 363+40 TO STA 363+70