98814

FAS RTE	SECTION	COUNTY	TOTAL SHEETS	SHEET NO.
939	D-9 CONT MAINT FY04-1	PULASKI	29	29
STA. 365+20		TO STA. 365+50		
FED. ROAD DIST. NO.	ILLINOIS	FED. AID PROJECT		

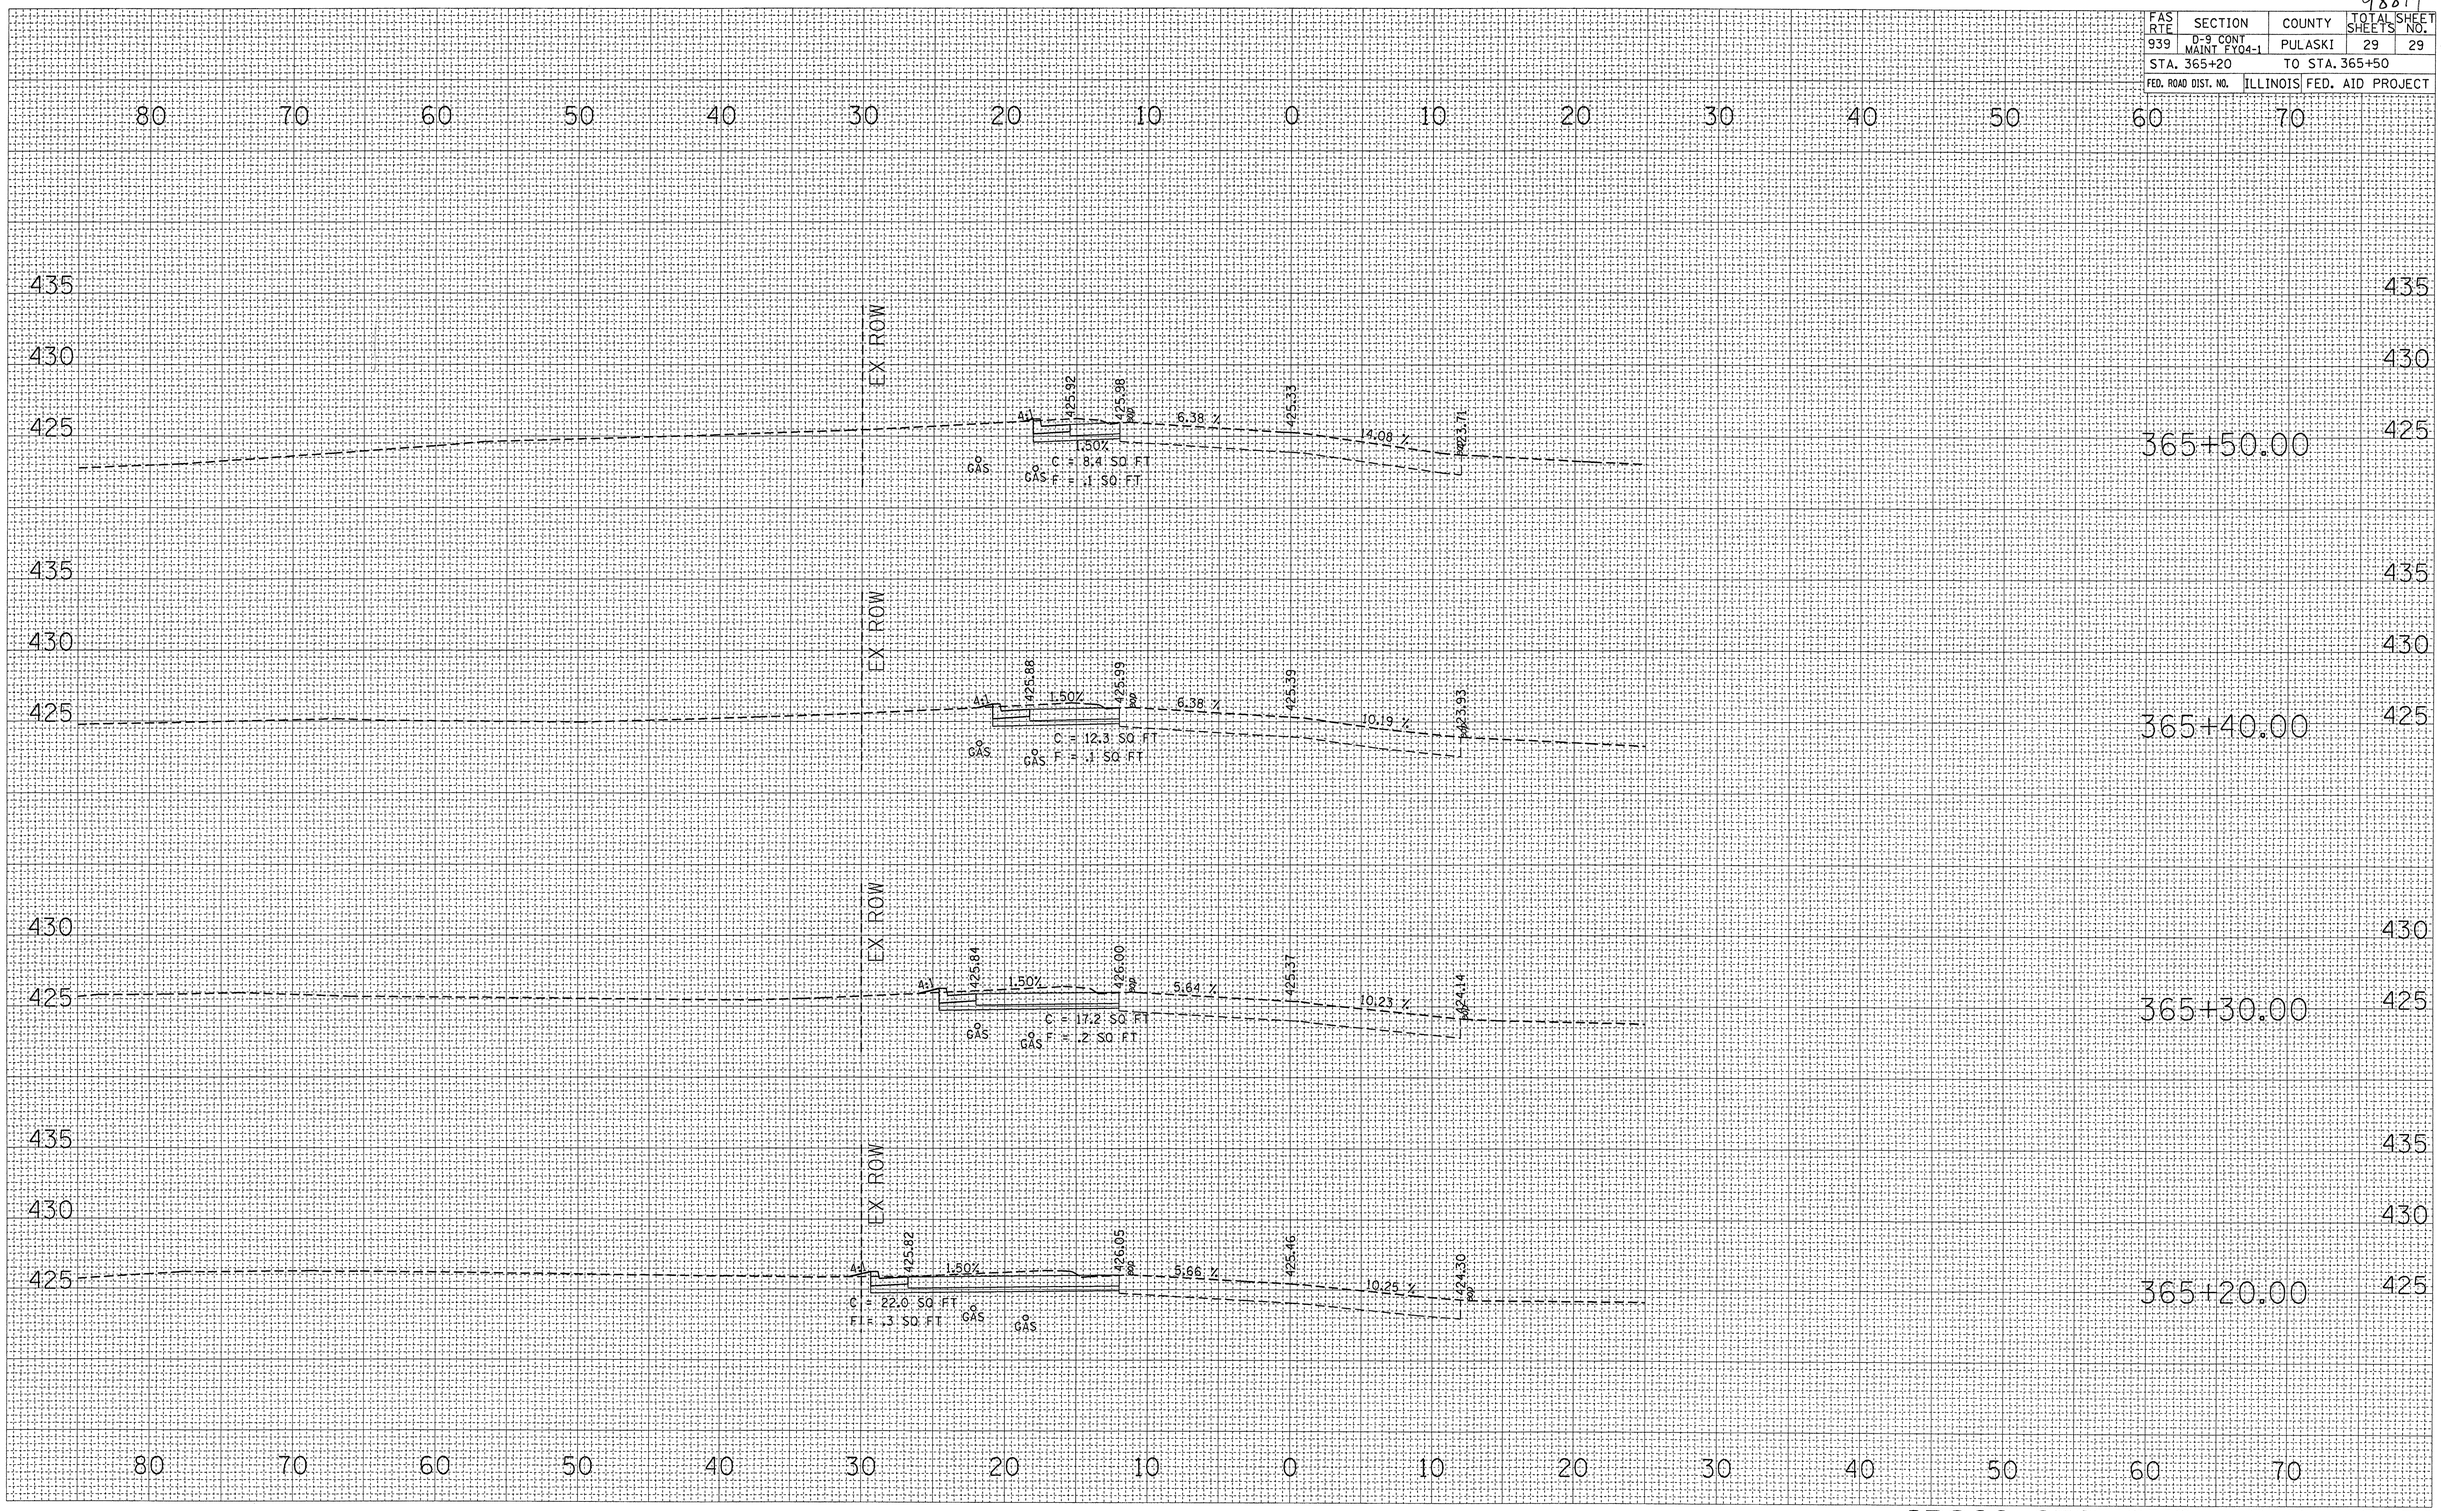

FINAL SURVEY	BY	DATE
SURVEYED		
PLOTTED		
TEMPLATE		
AREAS		
AREAS CHECKED		
NOTE BOOK		
NO.		

ORIGINAL SURVEY	BY	DATE
SURVEYED		
PLOTTED		
TEMPLATE		
AREAS		
AREAS CHECKED		
NOTE BK.		
NO.		

CROSS SECTIONS – OLD US 51
STA 365+20 TO STA 365+50