F.A.P. RTE.	SECTION	COUNTY	TOTAL SHEETS	SHEET NO.
322	(12-1)I-N	UNION	46	6
STA.		TO STA.		
FED. ROAD DIST. NO.	ILLINOIS	FED. AID PROJECT		

0098837

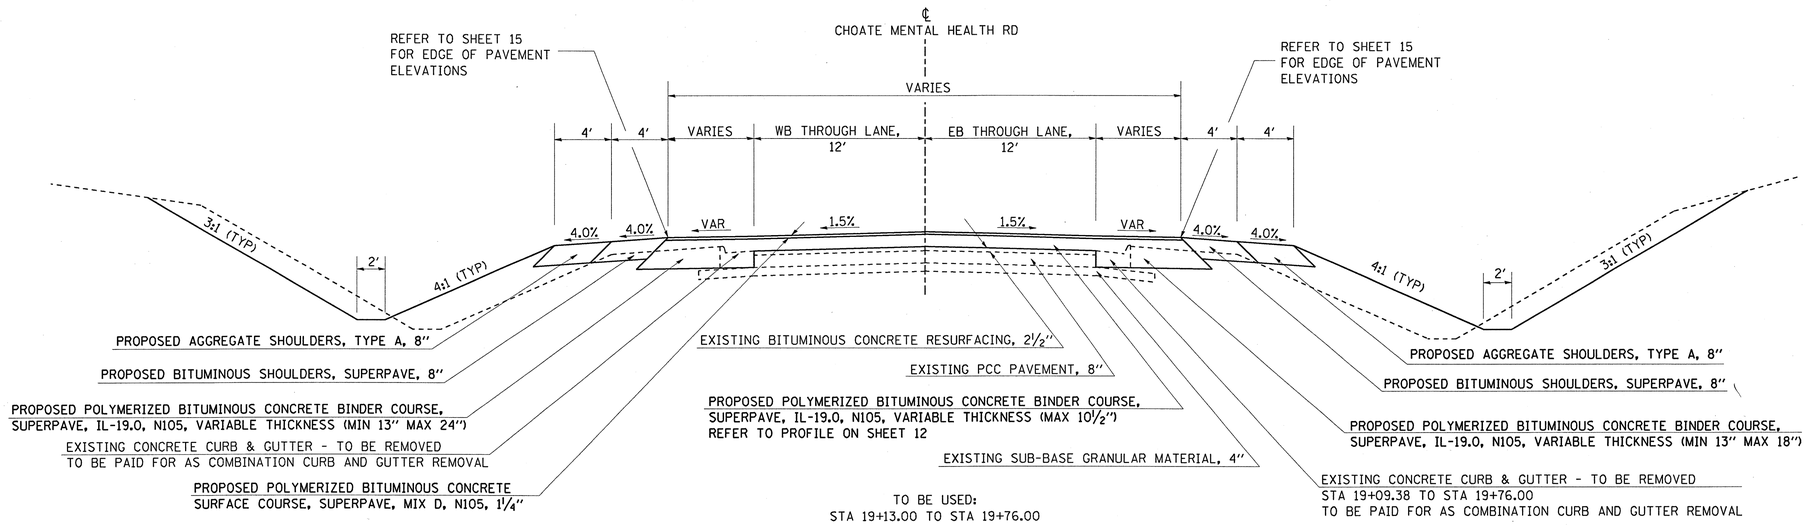

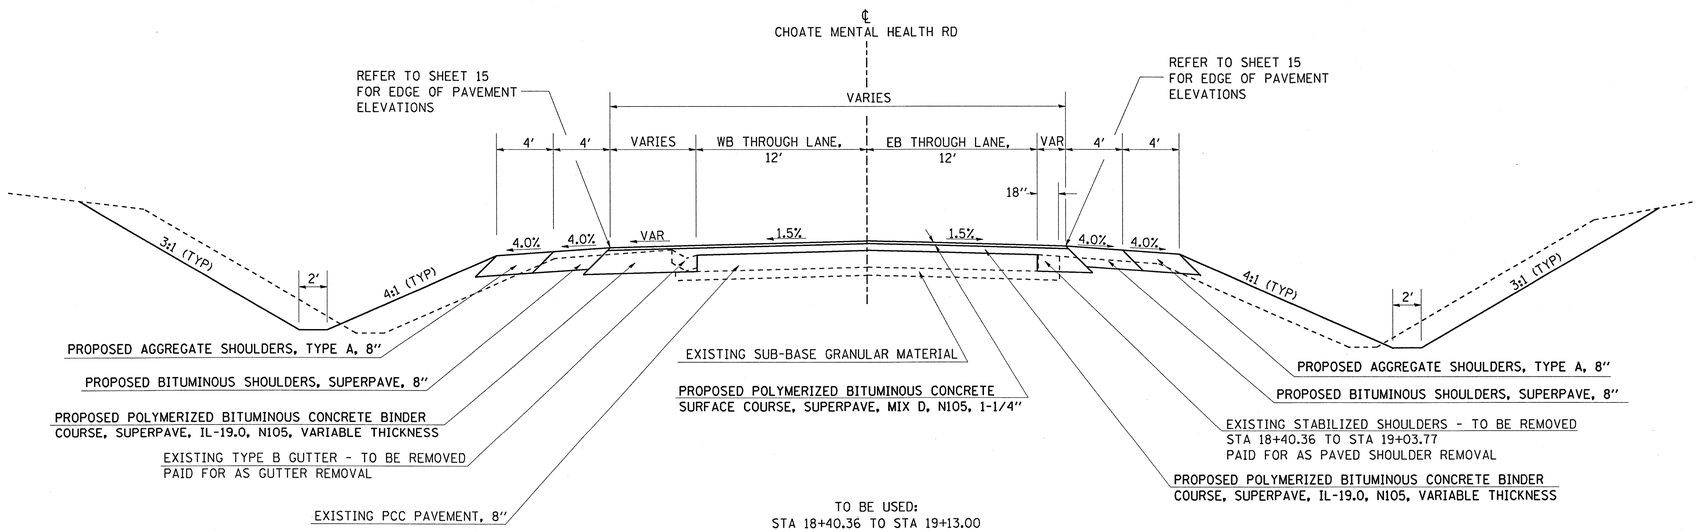

Fri Dec 19 14:03:00 2003
c:\projects\d905203\d905203msc.dgn LV1-63

TYPICALS – CHOATE MENTAL HEALTH ROAD