F.A.P RTE.	SECTION	COUNTY	TOTAL SHEETS	SHEET NO.
322	(12-1)I-N	UNION	46	11
STA.		TO STA.		
FED. ROAD DIST. NO.	ILLINOIS	FED. AID PROJECT		

0098837

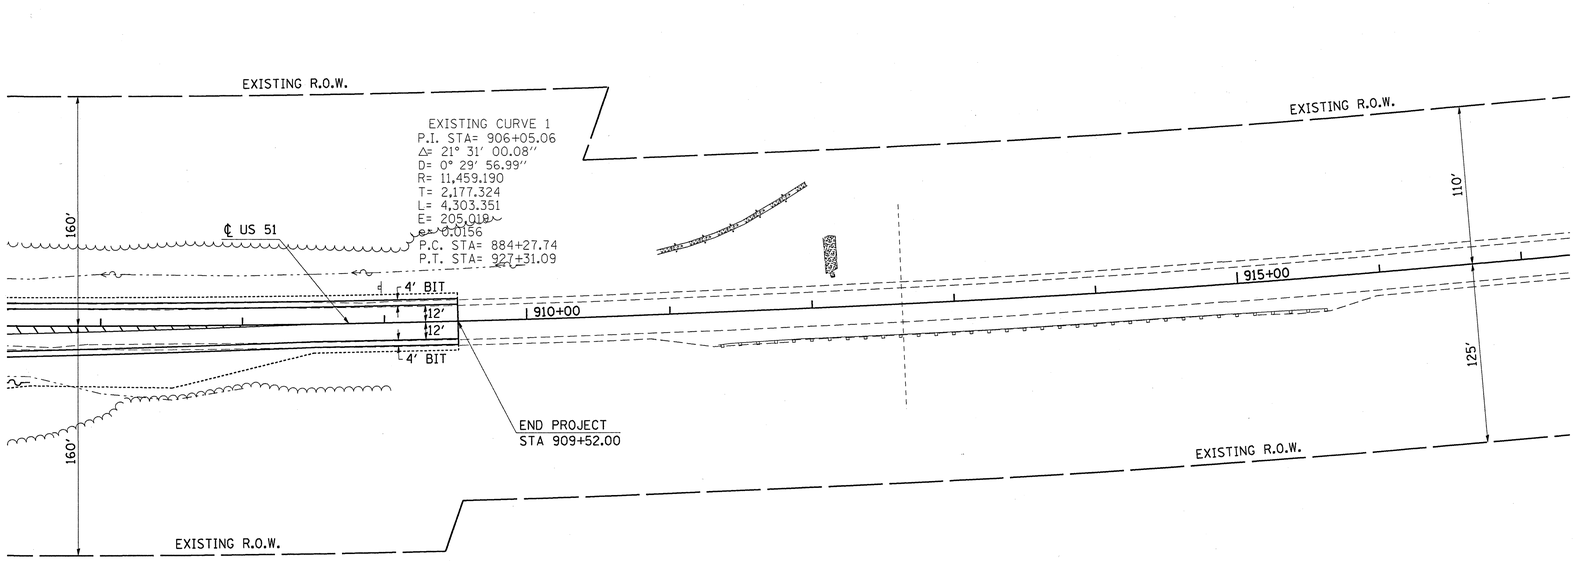

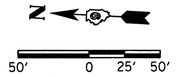

NOTE: PLACE 2' WIDE EROSION CONTROL BLANKET IN ALL PROPOSED DITCHES

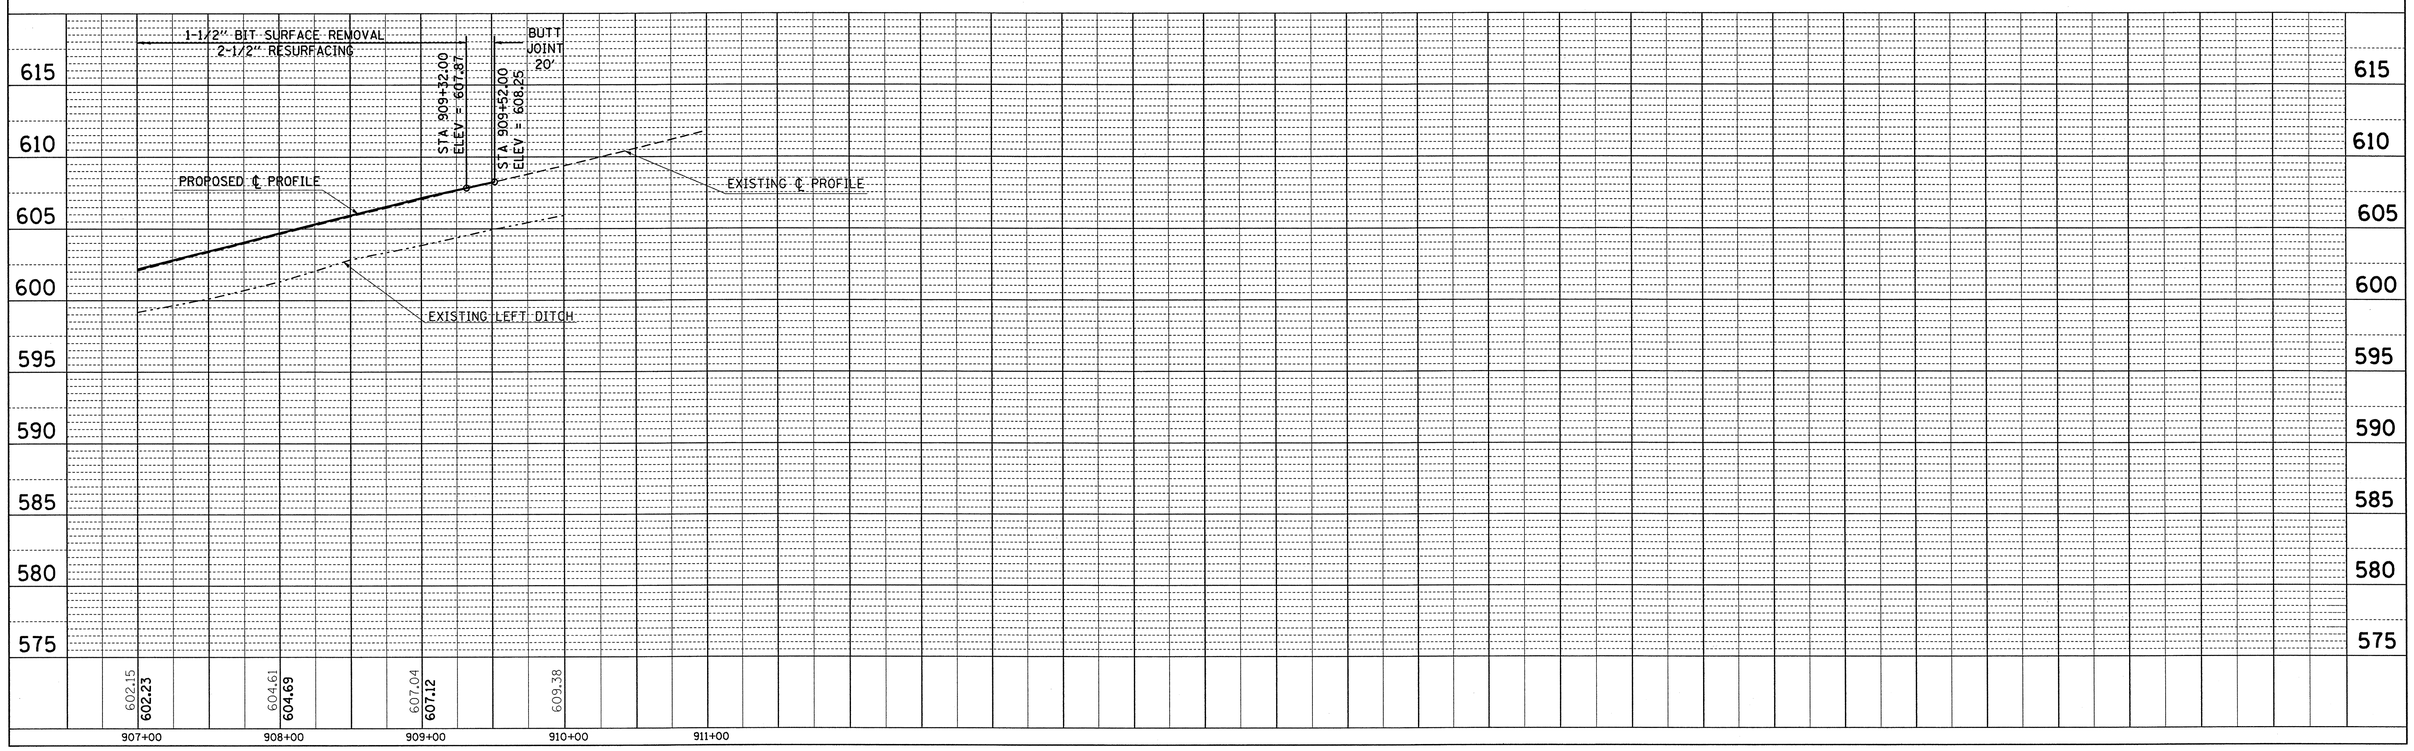

PLAN
NOTE BOOK NO.
SURVEYED
PLOTTED
ALIGNMENT CHECKED
RT. OF WAY CHECKED
CADD FILE NAME
BY
DATE

PROFILE
NOTE BOOK NO.
SURVEYED
PLOTTED
GRADES CHECKED
B.M. NOTED
STRUCTURE NOTAT'NS CHKD
BY
DATE

Tue Dec 16 14:31:46 2003
c:\projects\d905203\d905203pl.m32 LV=2-63

US 51 PLAN PROFILE SHEET
STA 907+00 TO STA 909+52